CONSTRUCTION PLANS
REVISONI 1 TOWN OF NOLENSVILLE SEWER EXTENSION
1686 SUNSET ROAD
NOLENSVILLE TN 37135





VICINITY MAP
NTS

PROPERTY ADDRESS:

1686 SUNSET ROAD
NOLENSVILLE,TN 37135

JURISDICTION:
TOWN OF NOLENSVILLE, TN
WILLIAMSON COUNTY, TN
METRO WATER SERVICES-SEWER PROVIDER

SHEET INDEX

SHEET	DESCRIPTION
C0.00	COVER SHEET (1" = 100')
C1.00-C1.01	EXISTING CONDTIONS SURVEY
C3.00	SEWER LINE A PLAN AND PROFILE SHEET
C4.00-C4.01	SITE DETAILS

PARCEL ID: 0560300000017056
FEMA REFERENCE: 47187CO235G EFFECTIVE 02/26/2021 ZONE AE
AREA DISTURBED: 0.46 AC

OWNER:

TOWN OF NOLENSVILLE
7218 NOLENSVILLE ROAD
NOLENSVILLE TN 37135

PROJECT ENGINEER:

MCNEELY CIVIL ENGINEERING, LLC
254 BELGIAN ROAD
NOLENSVILLE, TN 37135
Tel. 615.335.3172

Approved as Marked

METRO WATER SERVICES - NASHVILLE, TN
APPROVED FOR CONSTRUCTION

UNDER AUTHORITY DELEGATED BY THE TENNESSEE DEPARTMENT OF ENVIRONMENT AND CONSERVATION DIVISION OF WATER RESOURCES, THIS DOCUMENT HAS BEEN REVIEWED BY THE DEPARTMENT OF WATER AND SEWERAGE SERVICES OR CONTRACTED PROFESSIONAL AND IS HEREBY APPROVED FOR CONSTRUCTION. THIS APPROVAL SHALL NOT BE CONSTRUED AS AN ASSURANCE THAT THE IMPROVEMENTS DEPICTED IN THE DOCUMENT BEARING THIS STAMP WILL FUNCTION AS INTENDED.

Public Sewer: N/A
Public Water: 25SL0234 - 2025099591
MWS Engineer: Christian Thompson
Date: 06/09/2026

APPROVAL EXPIRES ONE YEAR FROM THE DATE ABOVE

M. MCNEELY — LICENSED PROFESSIONAL ENGINEER — STATE OF TENNESSEE — 102.003

01-15-2026

Know what's below.
Call before you dig.

0 100 200 300
SCALE: 1"=100

MWS Project No.:
25SL0234

COVER SHEET

C0.00

NORTH

0 50 100 150

LEGEND

- PROPERTY LINE
- FENCE LINE
- GAS LINE
- SEWER LINE
- STORM LINE
- WATER LINE
- MIN. BLDG. SETBACK LINE
- OVERHEAD POWER OR TELE.
- PUBLIC UTILITY & DRAINAGE EASEMENT
- BOREHOLE
- CLEANOUT
- ELECTRIC BOX
- ELECTRIC METER
- FIRE HYDRANT
- GAS METER
- IRON PIN NEW / SET
- MAG NAIL SET
- PARKING METER
- POST
- SEWER VALVE
- TELEPHONE RISET
- WATER METER
- WELL
- YARD HYDRANT
- CATCH BASIN
- DECIDUOUS TREE
- EVERGREEN TREE
- GAS VALVE
- LIGHT POLE
- MAILBOX
- MANHOLE
- POWER POLE
- SIGN
- WATER VALVE

MANHOLE
TC-585.22
IE-575.32 (IN 8")
IE-573.72 (IN S)
IE-573.67 (OUT N)

S84°25'07"E
43.83'

METAL FENCE POST

JESSE I BROWN
1670 SUNSET ROAD
TAX MAP 56, PARCEL 29.00
DEED BOOK 4887, PAGE 668
(R.O.W.C., TN)

MILL CREEK FLOW

S34°43'52"E 465.41'

FLOODWAY

FENCE

1% FLOOD

MANHOLE
TC-585.31
IE-574.86 (IN S)
IE-574.81 (OUT N)
IE-576.91 (IN 6")

SNORKEL

GEORGE F. BARTLETT FAMILY REVOCABLE TRUST
7201 NOLENSVILLE ROAD
TAX MAP 56, PARCEL 42.00
DEED BOOK 4933, PAGE 912
(R.O.W.C., TN)

ZONE "X"

ZONE "AE"


Approved as Marked

METRO WATER SERVICES - NASHVILLE, TN
APPROVED FOR CONSTRUCTION

UNDER AUTHORITY DELEGATED BY THE TENNESSEE DEPARTMENT OF ENVIRONMENT AND CONSERVATION DIVISION OF WATER RESOURCES, THIS DOCUMENT HAS BEEN REVIEWED BY THE DEPARTMENT OF WATER AND SEWERAGE SERVICES OR CONTRACTED PROFESSIONAL AND IS HEREBY APPROVED FOR CONSTRUCTION. THIS APPROVAL SHALL NOT BE CONSTRUED AS AN ASSURANCE THAT THE IMPROVEMENTS DEPICTED IN THE DOCUMENT BEARING THIS STAMP WILL FUNCTION AS INTENDED.

Public Sewer: N/A
Public Water: 25SL0234 - 2025099591
MWS Engineer: Christian Thompson
Date: 06/09/2026

APPROVAL EXPIRES ONE YEAR FROM THE DATE ABOVE

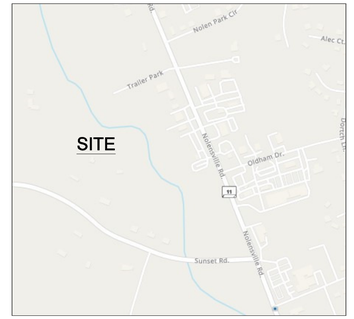

VICINITY MAP
N.T.S.

NOTES:

1. This survey meets the requirements of a "General Property Survey" as per standards of practices, 0820-3-.07 adopted by the Board of Examiners for Land Surveyors, State of Tennessee. This survey also meets the requirements of "Maps and Mapping" as per standards of practice, 0820-3-.06 adopted by the Board of Examiners for Land Surveyors, State of Tennessee.
2. Bearings are based on the Tennessee State Plane Coordinate System, NAD83 (Horizontal) and NAVD88 (Vertical).
3. Distances were measured with GPS & E.D.M. equipment and have been corrected for temperature and barometric pressure.
4. This survey was made using the latest recorded deeds/plats of record. The state of facts shown hereon are based on a professional opinion in regards to information obtained during the survey and does not constitute a warranty or guarantee, expressed or implied. No Title Commitment was supplied.
5. This property is located in an area designated "Zone X" and a portion in "Zone AE" as per the National Flood Insurance Rate Map No. 47187C0235G Dated: February 26, 2021 and shown hereon by FEMA GIS.
6. Above grade and underground utilities shown were taken from visible appurtenances at the site, public records and/or maps prepared by others. This surveyors makes no guarantee that the underground utilities shown comprise all such utilities in the area, either in service or abandoned. The surveyor futher does not warrant that the underground utilities are in the exact location indicated. Therefore, reliance upon the type, size, and location of utilities shown should be done so with this circumstance considered. Detailed verification of existence, location and depth should also be made prior to any decision relative thereto is made. Availability and cost of service should be confirmed with the appropriate utility company. In Tennessee, it is a requirement per "The Underground Utility Damage Prevention Act", that anyone who engages in excavation must notify all known underground utility owners, no less than than three (3), nor more than ten (10) working days prior to the date of their intent to excavate and also to avoid any possible hazard or conflict. Tennessee One Call: 1-800-351-1111
7. Information shown hereon was derived from random shots, cross sections and radial shots utilizing a conventional Carlson CR1+ robotic total station and a Carlson Brx7 base/rover GNSS system.
8. For: The Town of Nolensville
9. Zoning: CV
10. Setbacks: Front = 0' Sides = 0' Rear = 0'

MIKE RUTLEDGE
1678 SUNSET ROAD
TAX MAP 56, PARCEL 28.01
DEED BOOK 500, PAGE 484
(R.O.W.C., TN)

TOWN OF NOLENSVILLE
SUNSET ROAD
TAX MAP 56, PARCEL 30.01
DEED BOOK 9298, PAGE 184
(R.O.W.C., TN)

N07°52'15"E 1377.00'

N22°05'04"E 1088.17'

TOWN OF NOLENSVILLE
SUNSET ROAD
TAX MAP 56, PARCEL 30.02
DEED BOOK 9298, PAGE 184
(R.O.W.C., TN)

WITNESS IRON PIN

S24°21'00"E 280.07'

S31°33'33"E 102.68'

S55°27'22"E 119.30'

N89°32'33"E 222.40'

MANHOLE
TC-587.14
IE-575.99 (IN E)
IE-575.94 (OUT N)

JAMES & NICOLAS NAPOLITANO
7205 NOLENSVILLE ROAD
TAX MAP 56, PARCEL 41.00
DEED BOOK 8059, PAGE 583
(R.O.W.C., TN)

MWS Project No.:
25SL0234

N22°05'04"E 892.05'

N22°16'50"E

TOWN OF NOLENSVILLE
1686 SUNSET ROAD
TAX MAP 56, PARCEL 30.00
DEED BOOK 9298, PAGE 184
(R.O.W.C., TN)

N21°56'57"E 813.47'

TOWN OF NOLENSVILLE
SUNSET ROAD
TAX MAP 56, PARCEL 30.03
DEED BOOK 9298, PAGE 184
(R.O.W.C., TN)

AARON MATTHEW WARNELD
1692 SUNSET ROAD
TAX MAP 56, PARCEL 31.00
DEED BOOK 8912, PAGE 545
(R.O.W.C., TN)

IE-590.46
60"DIP
39"DIP
IE-590.80

IPO

MATCH LINE - SEE SHEET 2

MATCH LINE - SEE SHEET 2

SURVEYOR'S CERTIFICATE

I(WE) HEREBY CERTIFY THAT THIS SURVEY MEETS THE REQUIREMENTS OF AN URBAN LAND SURVEY (CATEGORY 4) SURVEY.

BY Brian McCain TN. LICENSE NO. 2256
BRIAN A. MCCAIN, P.L.S.

BRIAN A. MCCAIN REGISTERED LAND SURVEYOR XVI TENNESSEE COMMERCE 10/4/24 TENNESSEE NO. 2256

IF YOU DIG TENNESSEE...
CALL US FIRST!
1-800-351-1111
1-615-366-1987
TENNESSEE ONE CALL
IT'S THE LAW


SOUTHERN PRECISION
LAND SURVEYING, INC.
227 MCCAIN DRIVE
KINGSTON SPRINGS, TN 37082
(615) 772-5481
Brian McCain, P.L.S. - President
brian@southernprecision.net
"WE'LL PUT YOU ON THE MAP"


©COPYRIGHT SOUTHERN PRECISION LAND SURVEYING 2024.

AREA:
852,298 sq.ft. or 19.56 Ac.±

BOUNDARY & TOPOGRAPHIC SURVEY
TOWN OF NOLENSVILLE PROPERTIES
1686 SUNSET ROAD
TAX MAP 56, PARCELS 30.00, 30.01, 30.02 & 30.03
RECORD BOOK 9298, PAGE 184 - R.O.W.C., TN.
17TH CIVIL DISTRICT
NOLENSVILLE, WILLIAMSON COUNTY, TENNESSEE
SCALE: 1" = 50' DATE: 10/4/24
SHEET 1

DRAWN BY: BAM PROJECT NO. 24-3063

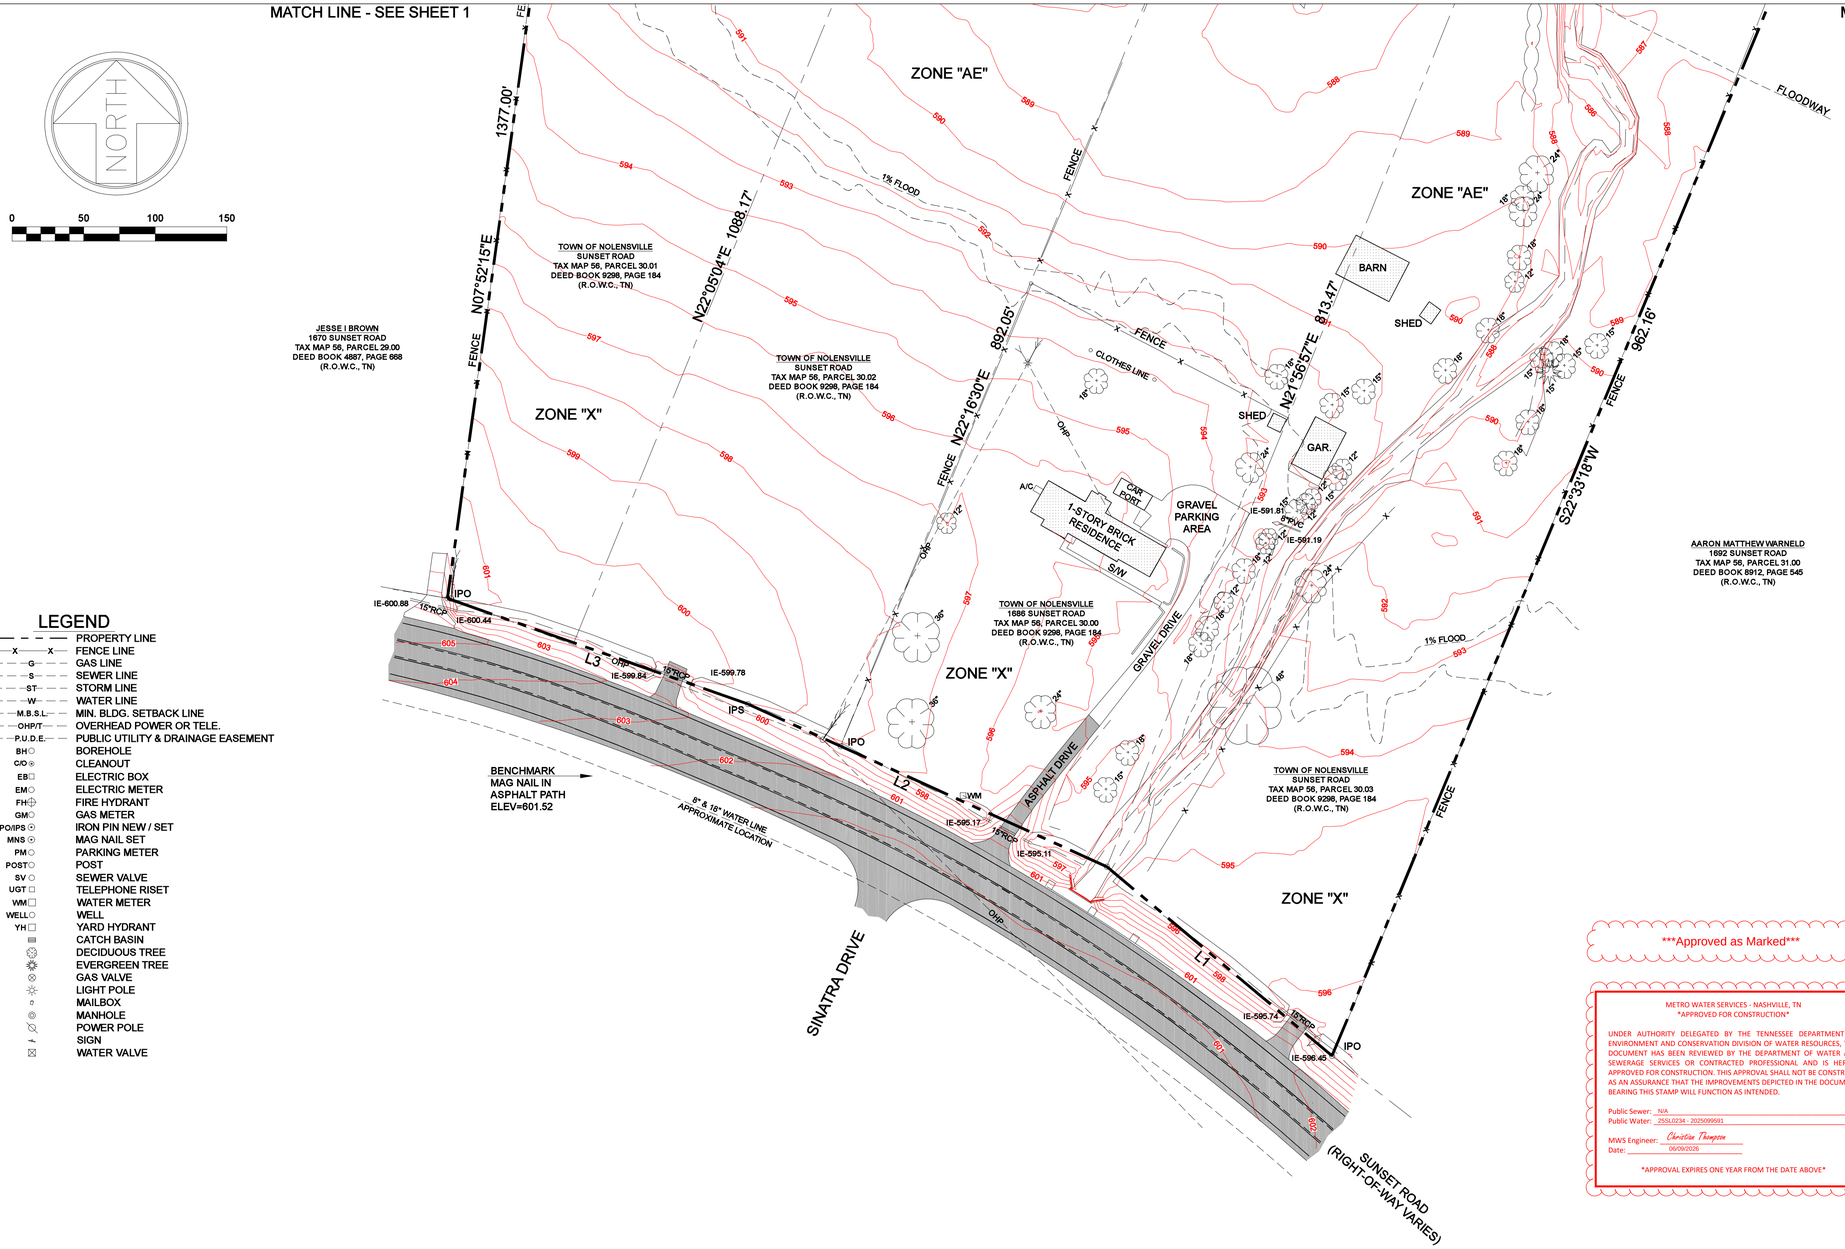

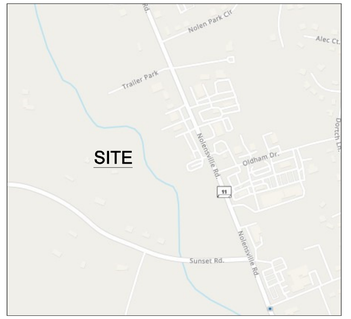

VICINITY MAP
N.T.S.

LEGEND

- PROPERTY LINE
- FENCE LINE
- GAS LINE
- SEWER LINE
- STORM LINE
- WATER LINE
- MIN. BLDG. SETBACK LINE
- OVERHEAD POWER OR TELE.
- PUBLIC UTILITY & DRAINAGE EASEMENT
- BOREHOLE
- CLEANOUT
- ELECTRIC BOX
- ELECTRIC METER
- FIRE HYDRANT
- GAS METER
- IRON PIN NEW / SET
- MAG NAIL SET
- PARKING METER
- POST
- SEWER VALVE
- TELEPHONE RISET
- WATER METER
- WELL
- YARD HYDRANT
- CATCH BASIN
- DECIDUOUS TREE
- EVERGREEN TREE
- GAS VALVE
- LIGHT POLE
- MAILBOX
- MANHOLE
- POWER POLE
- SIGN
- WATER VALVE

NOTES:

1. This survey meets the requirements of a "General Property Survey" as per standards of practices, 0820-3-. 07 adopted by the Board of Examiners for Land Surveyors, State of Tennessee. This survey also meets the requirements of "Maps and Mapping" as per standards of practice, 0820-3-.06 adopted by the Board of Examiners for Land Surveyors, State of Tennessee.
2. Bearings are based on the Tennessee State Plane Coordinate System, NAD83 (Horizontal) and NAVD88 (Vertical).
3. Distances were measured with GPS & E.D.M. equipment and have been corrected for temperature and barometric pressure.
4. This survey was made using the latest recorded deeds/plats of record. The state of facts shown hereon are based on a professional opinion in regards to information obtained during the survey and does not constitute a warranty or guarantee, expressed or implied. No Title Commitment was supplied.
5. This property is located in an area designated "Zone X" and a portion in "Zone AE" as per the National Flood Insurance Rate Map No. 47187C0235G Dated: February 26, 2021 and shown hereon by FEMA GIS.
6. Above grade and underground utilities shown were taken from visible appurtenances at the site, public records and/or maps prepared by others. This surveyors makes no guarantee that the underground utilities shown comprise all such utilities in the area, either in service or abandoned. The surveyor futher does not warrant that the underground utilities are in the exact location indicated. Therefore, reliance upon the type, size, and location of utilities shown should be done so with this circumstance considered. Detailed verification of existence, location and depth should also be made prior to any decision relative thereto is made. Availability and cost of service should be confirmed with the appropriate utility company. In Tennessee, it is a requirement per "The Underground Utility Damage Prevention Act", that anyone who engages in excavation must notify all known underground utility owners, no less than than three (3), nor more than ten (10) working days prior to the date of their intent to excavate and also to avoid any possible hazard or conflict. Tennessee One Call: 1-800-351-1111
7. Information shown hereon was derived from random shots, cross sections and radial shots utilizing a conventional Carlson CR1+ robotic total station and a Carlson Bnx7 base/rover GNSS system.
8. For: The Town of Nolensville
9. Zoning: CV
10. Setbacks: Front = 0' Sides = 0' Rear = 0'

Approved as Marked

METRO WATER SERVICES - NASHVILLE, TN
APPROVED FOR CONSTRUCTION

UNDER AUTHORITY DELEGATED BY THE TENNESSEE DEPARTMENT OF ENVIRONMENT AND CONSERVATION DIVISION OF WATER RESOURCES, THIS DOCUMENT HAS BEEN REVIEWED BY THE DEPARTMENT OF WATER AND SEWERAGE SERVICES OR CONTRACTED PROFESSIONAL AND IS HEREBY APPROVED FOR CONSTRUCTION. THIS APPROVAL SHALL NOT BE CONSTRUED AS AN ASSURANCE THAT THE IMPROVEMENTS DEPICTED IN THE DOCUMENT BEARING THIS STAMP WILL FUNCTION AS INTENDED.

Public Sewer: N/A
Public Water: 25SL0234 - 2025099591

MWS Engineer: Christian Thompson
Date: 06/09/2026

APPROVAL EXPIRES ONE YEAR FROM THE DATE ABOVE

MWS Project No.:
25SL0234

AREA:
852,298 sq.ft. or 19.56 Ac.±

BOUNDARY & TOPOGRAPHIC SURVEY
TOWN OF NOLENSVILLE PROPERTIES
1686 SUNSET ROAD
TAX MAP 56, PARCELS 30.00, 30.01, 30.02 & 30.03
RECORD BOOK 9298, PAGE 184 - R.O.W.C., TN.
17TH CIVIL DISTRICT
NOLENSVILLE, WILLIAMSON COUNTY, TENNESSEE
SCALE: 1" = 50' DATE: 10/4/24
SHEET 2

DRAWN BY: BAM PROJECT NO. 24-3063

LINE	BEARING	DISTANCE
L1	N49°57'20"W	205.61'
L2	N85°37'43"W	275.22'
L3	N70°36'12"W	222.71'

SURVEYOR'S CERTIFICATE
I(WE) HEREBY CERTIFY THAT THIS SURVEY MEETS THE REQUIREMENTS OF AN URBAN LAND SURVEY (CATEGORY 4) SURVEY.

BY: Brian McCain TN. LICENSE NO. 2256
BRIAN A. MCCAIN, P.L.S.

BRIAN A. MCCAIN REGISTERED LAND SURVEYOR XVI TENNESSEE 10/4/24 TENNESSEE NO. 2256


SOUTHERN PRECISION
LAND SURVEYING, INC.
227 MCCAIN DRIVE
KINGSTON SPRINGS, TN 37082
(615) 772-5481
Brian McCain, P.L.S. - President
brian@southernprecision.net
"WE'LL PUT YOU ON THE MAP"

IF YOU DIG TENNESSEE...
CALL US FIRST!
1-800-351-1111
1-615-366-1987
TENNESSEE ONE CALL
IT'S THE LAW

© COPYRIGHT SOUTHERN PRECISION LAND SURVEYING 2024.

PROPOSED IMPROVEMENTS FOR NOLENSVILLE PUBLIC PARK SHOWN FOR REFERENCE ONLY. INFORMATION PROVIDED BY KIMLEY HORN

EXISTING BOUNDARY AND TOPOGRAPHIC SURVEY PROVIDED BY SOUTHERN PRECISION SURVEYING.

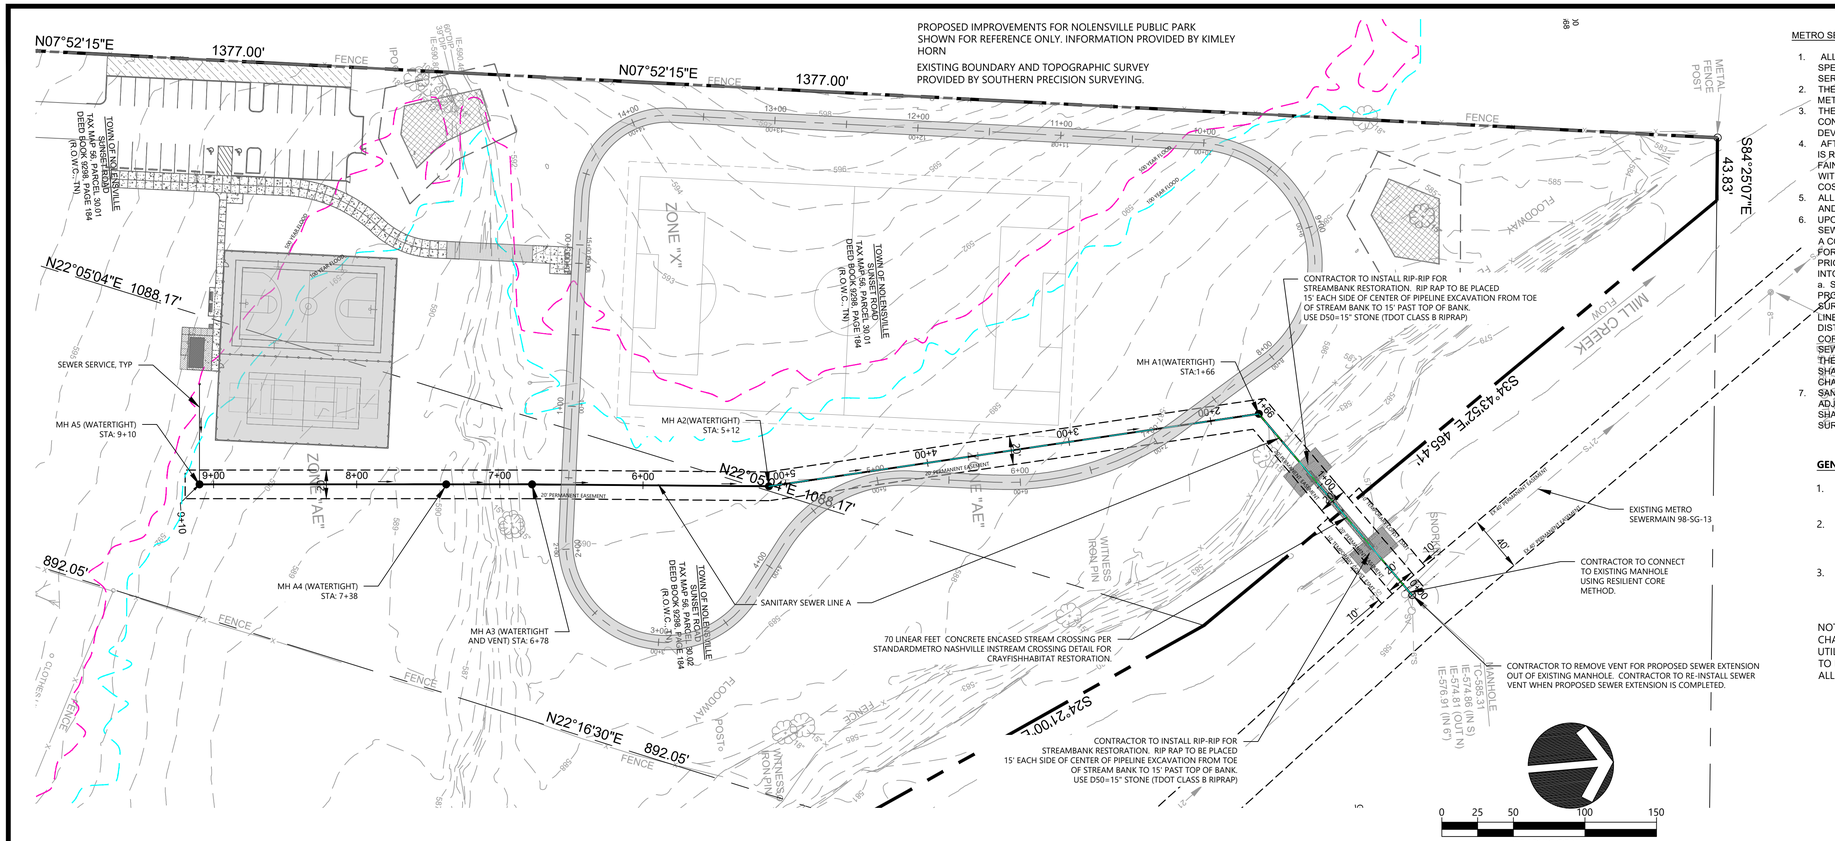

METRO SEWER NOTES:

1. ALL SEWER CONSTRUCITON SHALL BE IN ACCORDANCE WITH SPECIFICATIONS AND STANDARD DETAILS OF THE METRO WATER SERVICES.
2. THE CONTRACTOR IS RESPONSIBLE FOR REIMBURSING THE METRO WATER SERVICES THE COST OF INSPECTION.
3. THE CONTRACTOR IS TO PROVIDE AND MAINTAIN THE CONSTRUCTION IDENTIFICATION SIGN FOR PRIVATE DEVELOPMENT APPROVED.
4. AFTER COMPLETION OF THE SANITARY SEWER, THE DEVELOPER IS RESPONSIBLE FOR THE TELEVISING OF THE LINES PRIOR TO FAINL ACCEPTANCE. THE VIDEOTAPING MUST BE COORDINATED WITH THE METRO WATER SERVICES INSPECTION SECTION. ALL COSTS WILL BE BORNE BY THE DEVELOPER.
5. ALL CONNECTIONS TO EXISTING MANHOLES SHALL BE BY CORING AND RESILIENT CONNECTOR METHOD.
6. UPON COMPLETION OF CONSTRUCTION OF WATER AND/OR SEWER, THE ENGINEER SHALL PROVIDE THE DEPARTMENT WITH A COMPLETE SET OF AS-BUILT PLANS IN DIGITAL (DWG AND PDF) FORMAT. ALL DRAWINGS MUST BE COMPLETED AND SUMBITTED PRIOR TO ACCEPTANCE OF THE SEWERS AND/OR WATER MAINS INTO THE PUBLIC SYSTEM AND ANY CONNECTIONS BEING MADE.
   a. SEWER PLANS SHALL BE SEALED BY A LICENSED PROFESSIONAL ENGINEER AND/OR A REGISTERED LAND SURVEYOR AND SHALL INCLUDE ACTUAL FIELD ANGLES BETWEEN LINES, ALL ACTUAL SERVICE LINES AND TEE LOCATIONS, THE DISTANCE OF THE END OF THE SERVICE LINE TO PROPERTY CORNERS AND LINES AND/OR STATION AND OFFSET FROM SEWER CENTERLINE TO END OF SERVICE LINE, THE DEPTH TO THE TOP OF THE END OF THE SERVICE LINE, AND SHALL REFLECT ALL ALIGNMENT AND GRADE CHANGES.
7. SANITARY SEWER TAPS SHALL BE PLACED AT THE LOWEST ADJACENT SEWER MAIN ELEVATION FOR EACH PREMISES AND SHALL NOT BE LOCATED IN OR UNDER A PAVED OR IMPROVED SURFACE OTHER THAN THE PORTION IWTHIN THE RIGHT OF WAY..

GENERAL NOTES:


1. SEE THIS SHEET FOR STANDARD METRO WATER SERVICES NOTES.
2. SEWER LINES TO BE CLASS 52 DUCTILE IRON PIPE OR SDR 26 PVC PIPE AS SHOWN.
3. CONTRACTOR TO USE METRO NASHVILLE WATER SERVICES (MWS) DETAILS AND STANDARDS FOR INSTALLATION OF SEWER MAIN AND APPERTUNANCES.

NOTE: THE CONTRACTOR IS RESPONSIBLE FOR LOCATING ALL CHARTERED AND UNCHARTED UTILITIES, TAKE CARE TO PROTECT UTILITIES THAT ARE TO REMAIN AND REPAIR ANY DAMAGE ACCORDING TO LOCAL STANDARDS AT THE CONTRACTOR'S EXPENSE. COORDINATE ALL CONSTRUCTION WITH THE APPROPRIATE UTILITY COMPANY.

SITE BM:#1
DESCRIPTION: MAGHUB AT EXISTING HOUSE AT 1686 SUNSET ROAD
N: 593493.11
E: 1767615.79
ELEV: 588.70

811 Know what's below. Call before you dig.

PROPOSED FINAL GRADES FOR PROPOSED MANHOLE RIM ELEVATIONS FOR MANHOLES A3, A4, A5 AND A6 PROVIDED BY KIMLEY HORN FOR PROPOSED TOWN OF NOLENSVILLE PARK IMPROVEMENTS SHOWN.

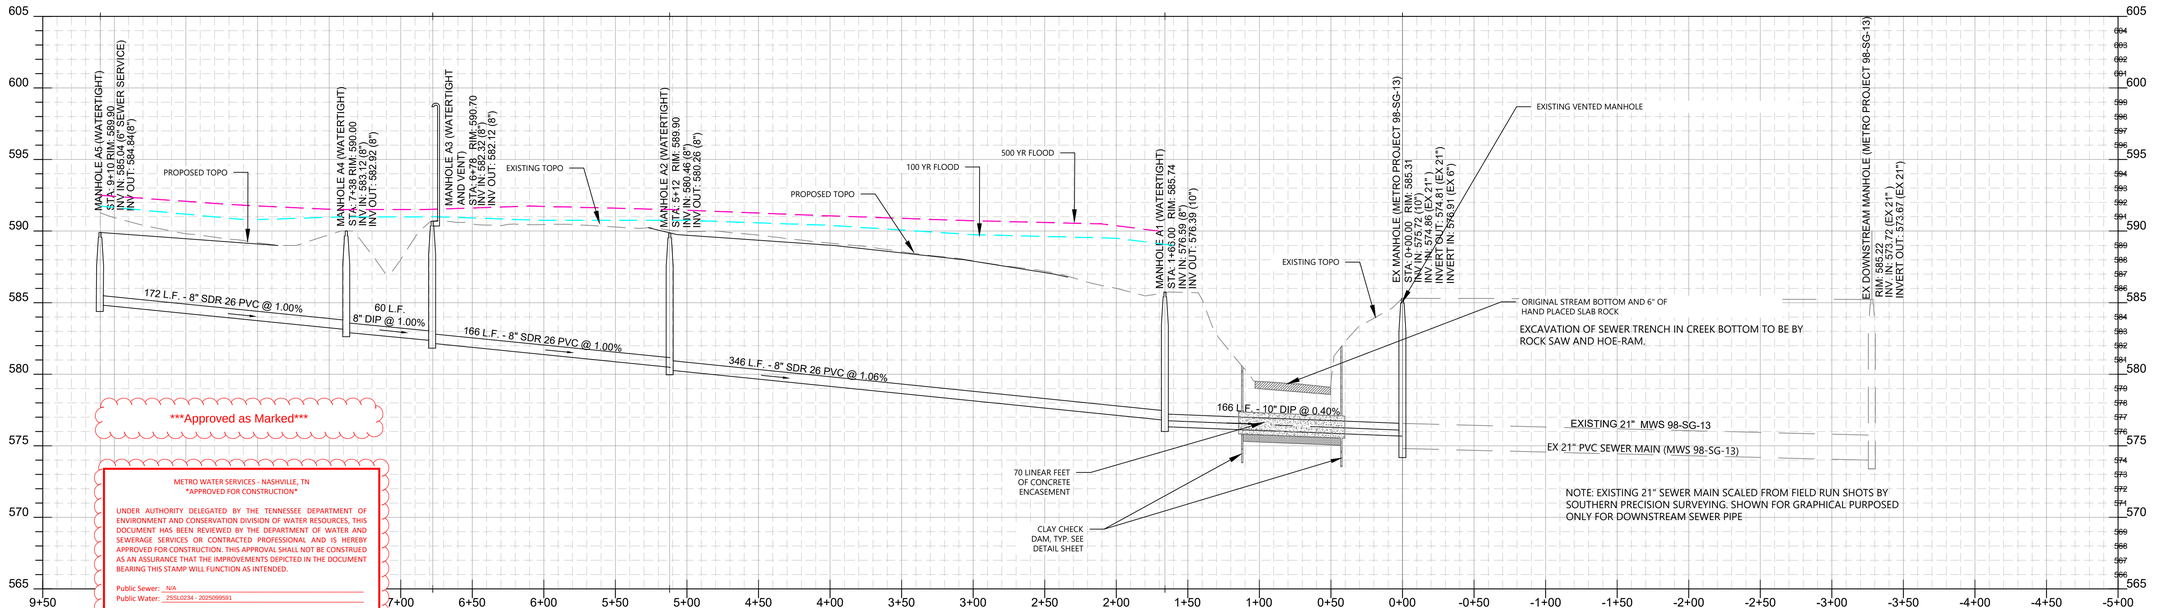

Approved as Marked

METRO WATER SERVICES - NASHVILLE, TN
APPROVED FOR CONSTRUCTION

UNDER AUTHORITY DELEGATED BY THE TENNESSEE DEPARTMENT OF ENVIRONMENT AND CONSERVATION DIVISION OF WATER RESOURCES, THIS DOCUMENT HAS BEEN REVIEWED BY THE DEPARTMENT OF WATER AND SEWERAGE SERVICES OR CONTRACTED PROFESSIONAL AND IS HEREBY APPROVED FOR CONSTRUCTION. THIS APPROVAL SHALL NOT BE CONSTRUED AS AN ASSURANCE THAT THE IMPROVEMENTS DEPICTED IN THE DOCUMENT BEARING THIS STAMP WILL FUNCTION AS INTENDED.

Public Sewer: N/A
Public Water: 25SL0234 - 2025099591
MWS Engineer: Christian Thompson
Date: 06/09/2026

APPROVAL EXPIRES ONE YEAR FROM THE DATE ABOVE

REV SEWER LINE A PROFILE

SCALE H:1"=50'; V:1"=5'

MWS Project No.: 25SL0234

McNeely Civil Engineering, LLC
254 Belgian Road
Nolensville, TN 37135

Permit-Seal:



Client/Project:

TOWN OF NOLENSVILLE

7240 NOLENSVILLE ROAD
SUITE 102
NOLENSVILLE, TN 37135
615-776-3633

1686 SUNSET ROAD
SEWER EXTENSION

Revisions:

Item:	Date:

Project No. : MCE 230011

Designed By:
Drawn By:
Checked By: E. MCNEELY
Date:


Scale:


Title:


SANITARY SEWER PLAN AND PROFILE-LINE A

Drawing No.

C3.00

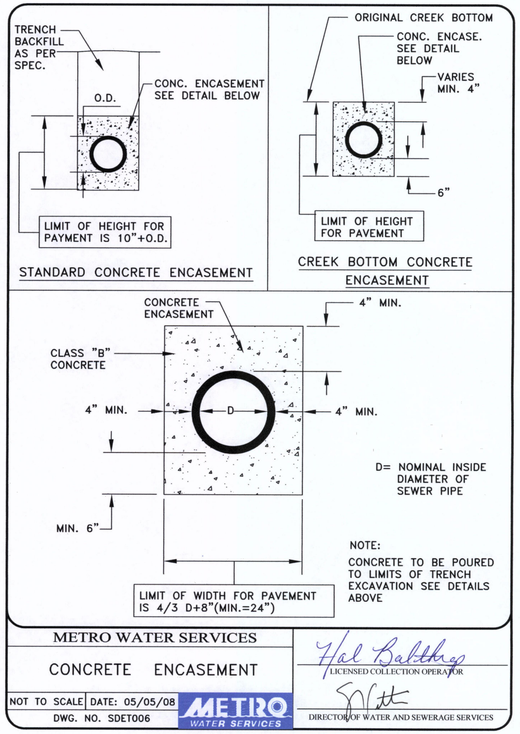

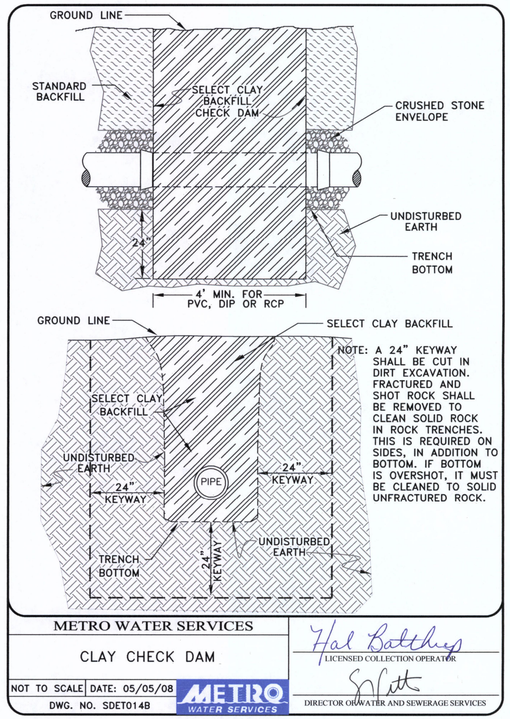

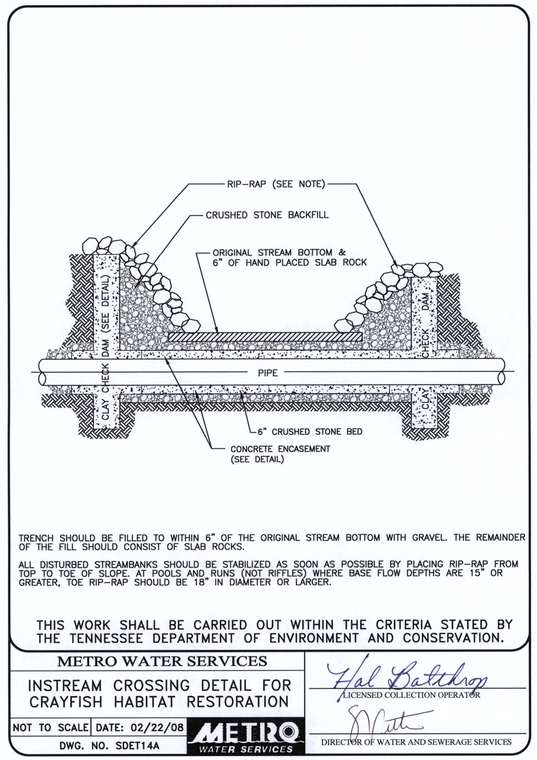

MWS Project No.:
25SL0234

McNeely Civil Engineering, LLC
254 Belgian Road
Nolensville, TN 37135

Permit-Seal:



Client/Project:

TOWN OF NOLENSVILLE

7240 NOLENSVILLE ROAD
SUITE 102
NOLENSVILLE, TN 37135
615-776-3633

1686 SUNSET ROAD
SEWER EXTENSION

Revisions:

Item:	Date:

Project No. : MCE 230011

Designed By:
Drawn By:
Checked By: E. MCNEELY
Date:


Scale:

Title:

METRO SEWER DETAILS

Drawing No.

C4.00

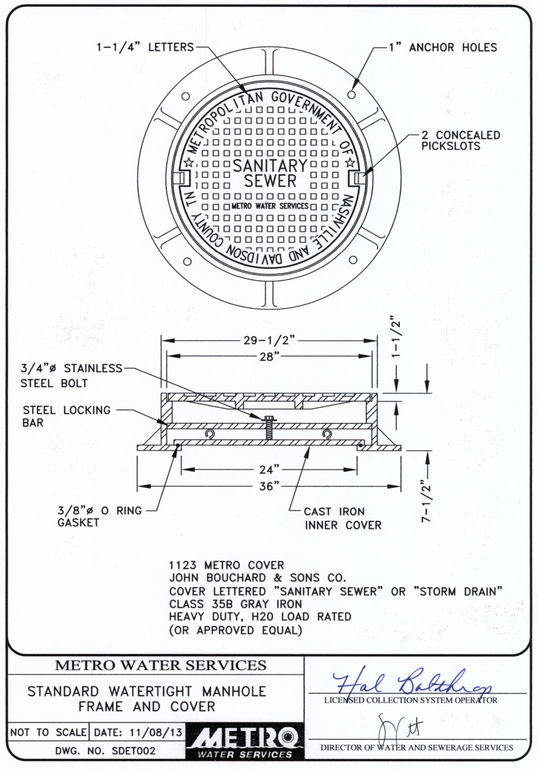

1123 METRO COVER
JOHN BOUCHARD & SONS CO.
COVER LETTERED "SANITARY SEWER" OR "STORM DRAIN"
CLASS 35B GRAY IRON
HEAVY DUTY, H20 LOAD RATED
(OR APPROVED EQUAL)

METRO WATER SERVICES

STANDARD WATERTIGHT MANHOLE FRAME AND COVER


NOT TO SCALE | DATE: 11/08/13

DWG. NO. SDET002

METRO WATER SERVICES

Hal Balthrop
LICENSED COLLECTION SYSTEM OPERATOR

DIRECTOR OF WATER AND SEWERAGE SERVICES

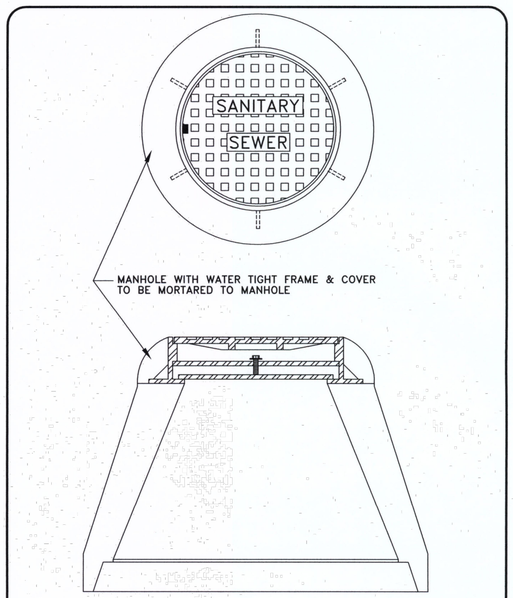

NO.1123 WATERTIGHT

METRO WATER SERVICES

WATERTIGHT M.H. FRAME & COVER MORTAR COLLAR


NOT TO SCALE | DATE: 05/05/08

DWG. NO. SDET018

METRO WATER SERVICES

Hal Balthrop
LICENSED COLLECTION OPERATOR

DIRECTOR OF WATER AND SEWERAGE SERVICES

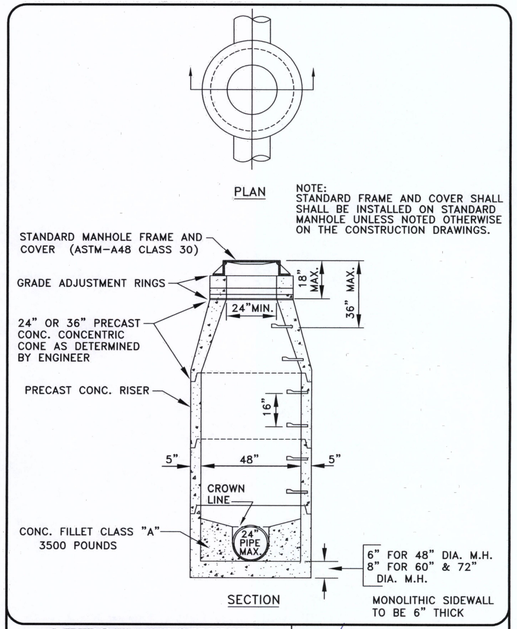

METRO WATER SERVICES

STD. PRECAST CONC. MANHOLE DETAIL


NOT TO SCALE | DATE: 05/05/08

DWG. NO. SDET003

METRO WATER SERVICES

Hal Balthrop
LICENSED COLLECTION OPERATOR

DIRECTOR OF WATER AND SEWERAGE SERVICES

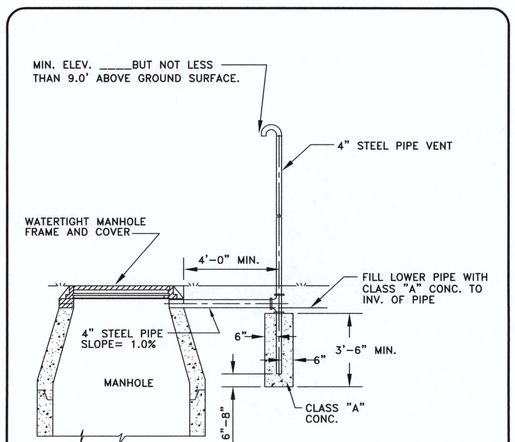

VENT PIPE SHALL BE LOCATED OUT OF A TRAVEL WAY, IN BACK OF A CURB OR SIDEWALK, OR AS CALLED FOR ON PLANS. PIPE SHALL BE PAINTED WITH A PRIME COAT OF ALUMINUM EPOXY MASTIC 5.0 MILS D.F.T., INTERMEDIATE COAT TO BE AN CROSS-LINKED EPOXY 4.0-6.0 MILS D.F.T., TOP COAT SHALL BE AN ALIPHATIC POLYURET-HANE 3.0-5.0 MILS D.F.T., FOR A TOTAL 12.0 MILS D.F.T. MININUM. TOP COAT OF PAINT COLOR SHALL BE DARK GREEN.

METRO WATER SERVICES

VENT PIPE ASSEMBLY DETAILS


NOT TO SCALE | DATE: 02/22/08

DWG. NO. SDET004

METRO WATER SERVICES

Hal Balthrop
LICENSED COLLECTION OPERATOR

DIRECTOR OF WATER AND SEWERAGE SERVICES

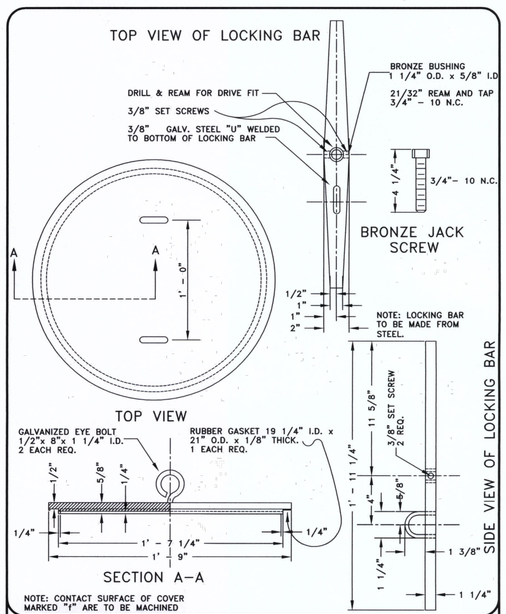

METRO WATER SERVICES

WATER SEALING COVER & LOCKING BAR FOR NO. 12


NOT TO SCALE | DATE: 05/05/08

DWG. NO. SDET019

METRO WATER SERVICES

Hal Balthrop
LICENSED COLLECTION OPERATOR

DIRECTOR OF WATER AND SEWERAGE SERVICES

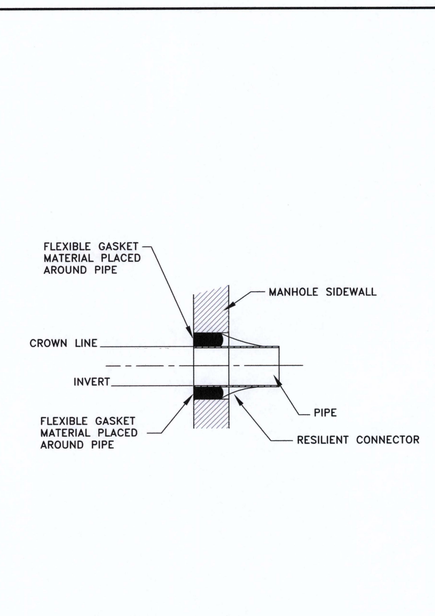

METRO WATER SERVICES

RESILIENT CONNECTOR FOR PIPE TO MANHOLE CONNECTION

NOT TO SCALE | DATE: 02/22/08

DWG. NO. SDET008

METRO WATER SERVICES

Hal Balthrop
LICENSED COLLECTION OPERATOR

DIRECTOR OF WATER AND SEWERAGE SERVICES

MWS Project No.: 25SL0234

McNeely Civil Engineering, LLC
254 Belgian Road
Nolensville, TN 37135

Permit-Seal:



Client/Project:

TOWN OF NOLENSVILLE

7240 NOLENSVILLE ROAD
SUITE 102
NOLENSVILLE, TN 37135
615-776-3633

1686 SUNSET ROAD
SEWER EXTENSION

Revisions:

Item:	Date:

Project No.: MCE 230011

Designed By:
Drawn By:
Checked By: E. MCNEELY
Date:

Scale:

Title:

METRO SEWER DETAILS

Drawing No.

C4.01