Reef Sunset Unified School District

October 26, 2026

Request for Qualifications and Proposals for Modular Construction Services for the Avenal PSTKK Project

ADDENDUM #1

ADDITIONAL INFORMATION:

This Addendum is issued to provide all Respondents with additional Project information that was not included in the original RFQ/P.

The District is providing the conceptual floor plan and exterior elevation sketches prepared by the Project Architect, Maurice M. Macaré, Architect, as part of his architectural services proposal. These sketches supplement the Project Description and Figure 1 site location plan in Attachment B of the RFQ/P, and are attached to this Addendum as follows:


Exhibit 1 – Floor Plan (TK/K Classroom Building)
Exhibit 2 – Main Access Elevation
Exhibit 3 – Building 3 Elevation

Please note: the attached sketches are preliminary and conceptual only. The design is currently being revised and is subject to change. Updated floor plans will be issued by subsequent addendum once available.

All other terms and conditions of the RFQ/P remain unchanged.

EXHIBIT 1 – FLOOR PLAN

FLOOR PLAN:

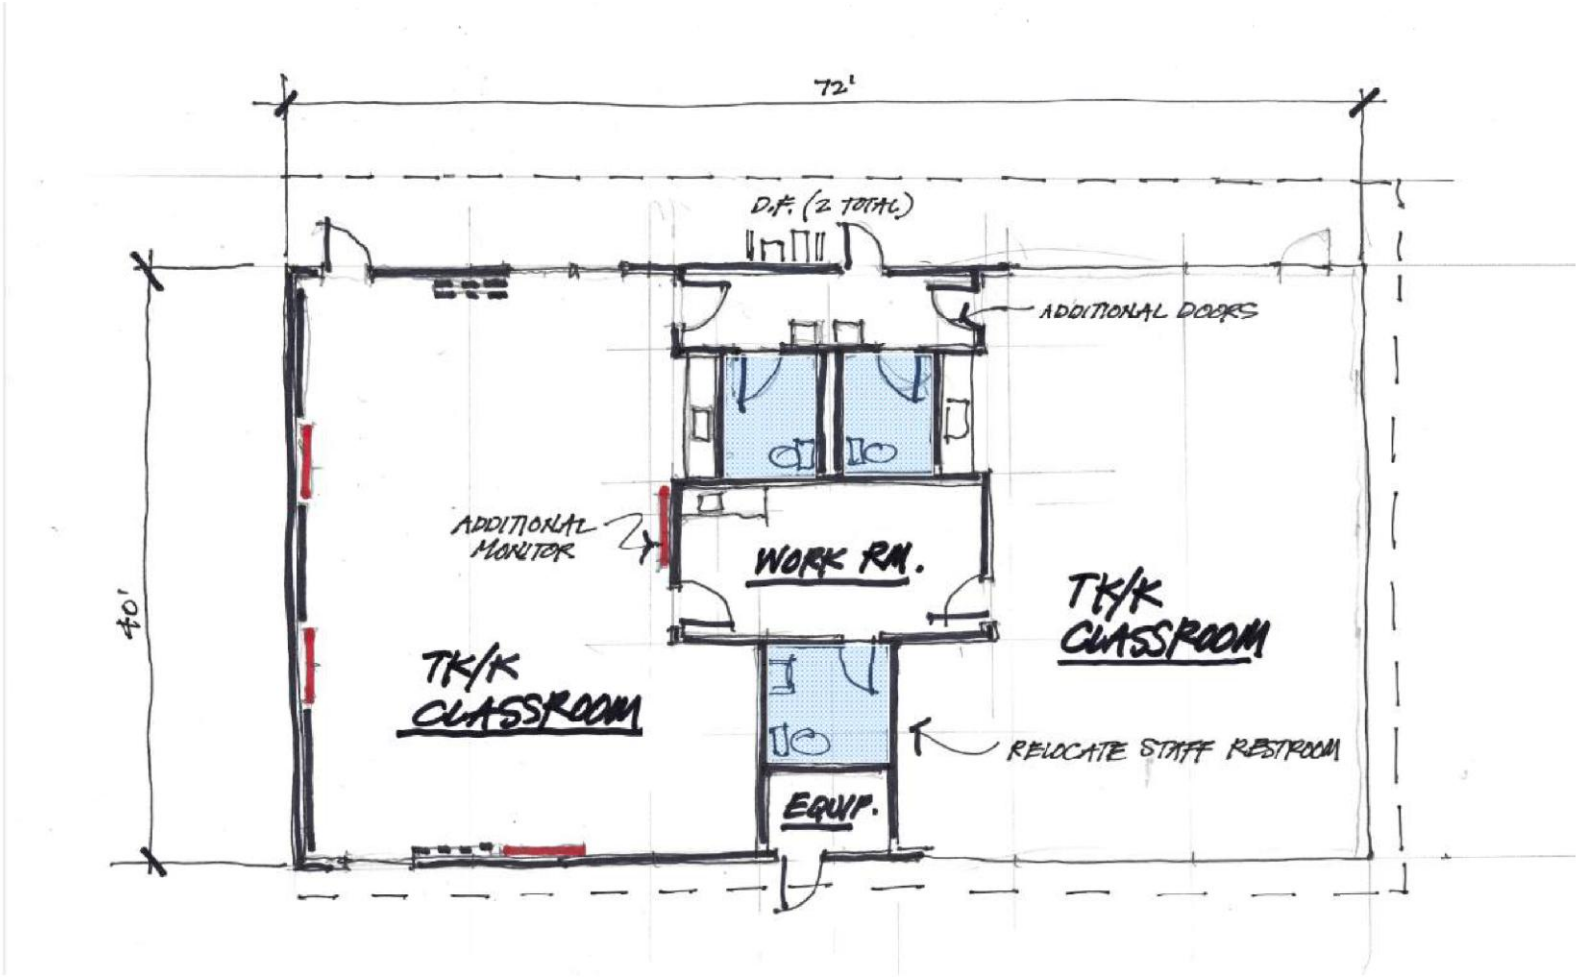

Preliminary concept sketch – Maurice M. Macaré, Architect (proposal dated October 5, 2026). Subject to change.

EXHIBIT 2 – MAIN ACCESS ELEVATION


MAIN ACCESS ELEVATION:



Preliminary concept sketch – Maurice M. Macaré, Architect (proposal dated October 5, 2026). Subject to change.

EXHIBIT 3 – BUILDING 3 ELEVATION

BUILDING 3 ELEVATION:

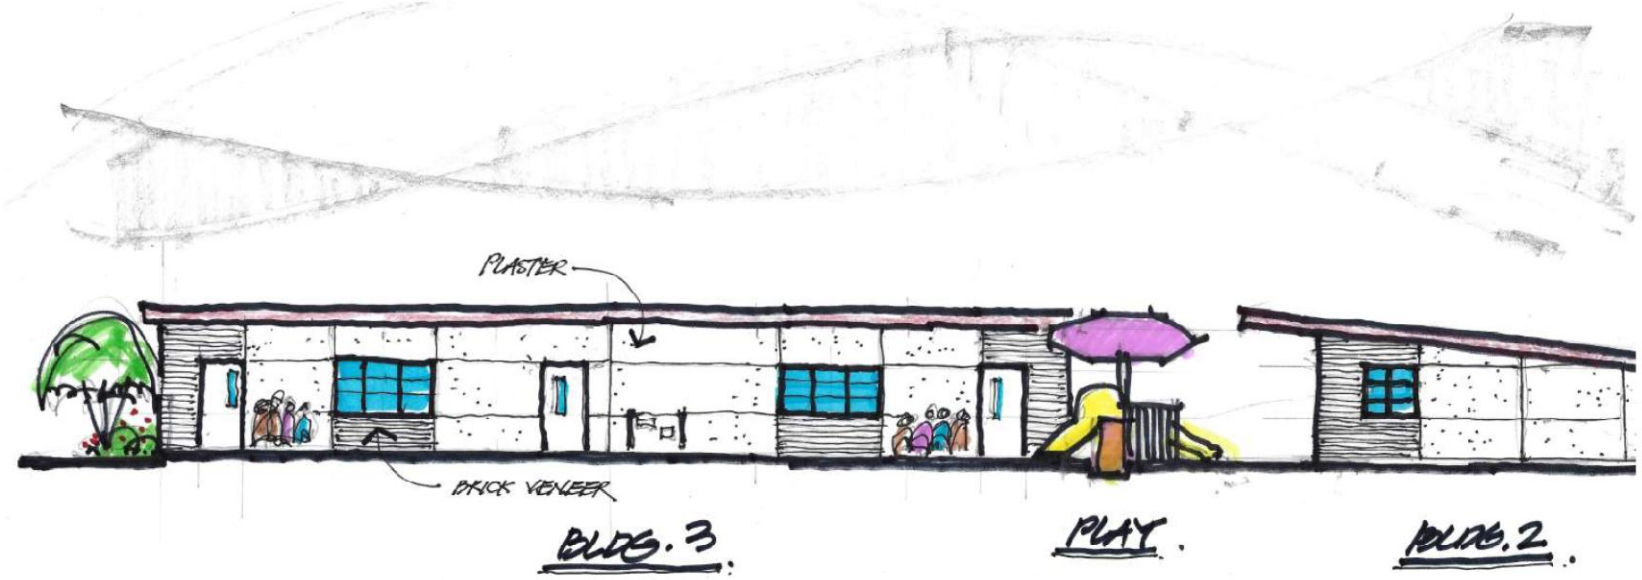

Preliminary concept sketch – Maurice M. Macaré, Architect (proposal dated October 5, 2026). Subject to change.

END ADDENDUM #1