


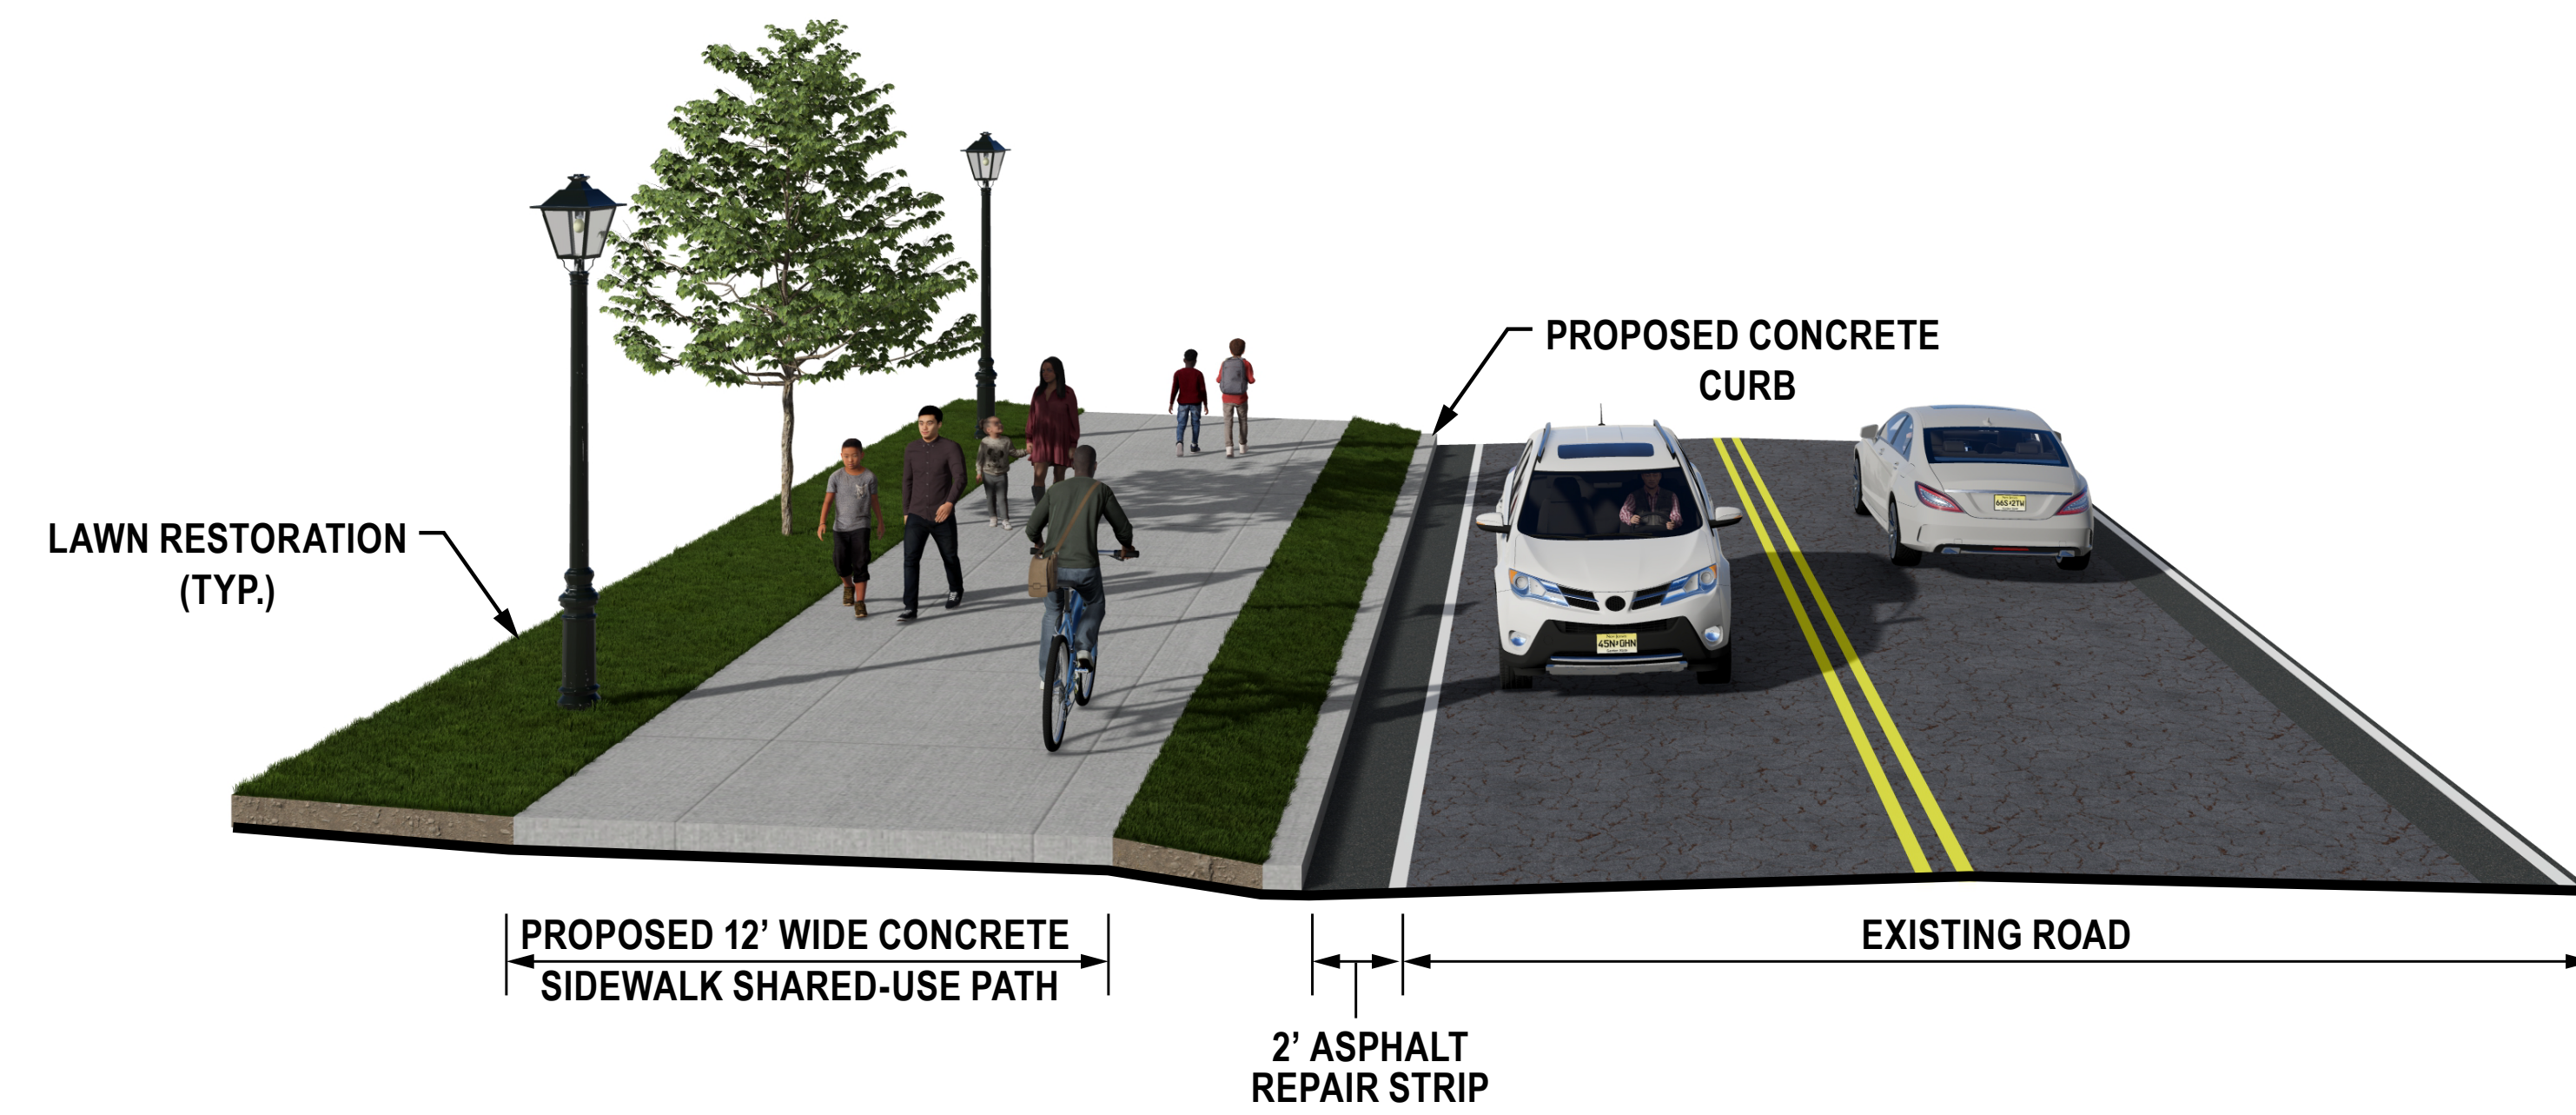

PROPOSED SECTION VIEW - COTTRELL ROAD
LOOKING SOUTH



PROPOSED SECTION VIEW - OLD BRIDGE MATAWAN ROAD
LOOKING EAST