
DETOUR PLAN

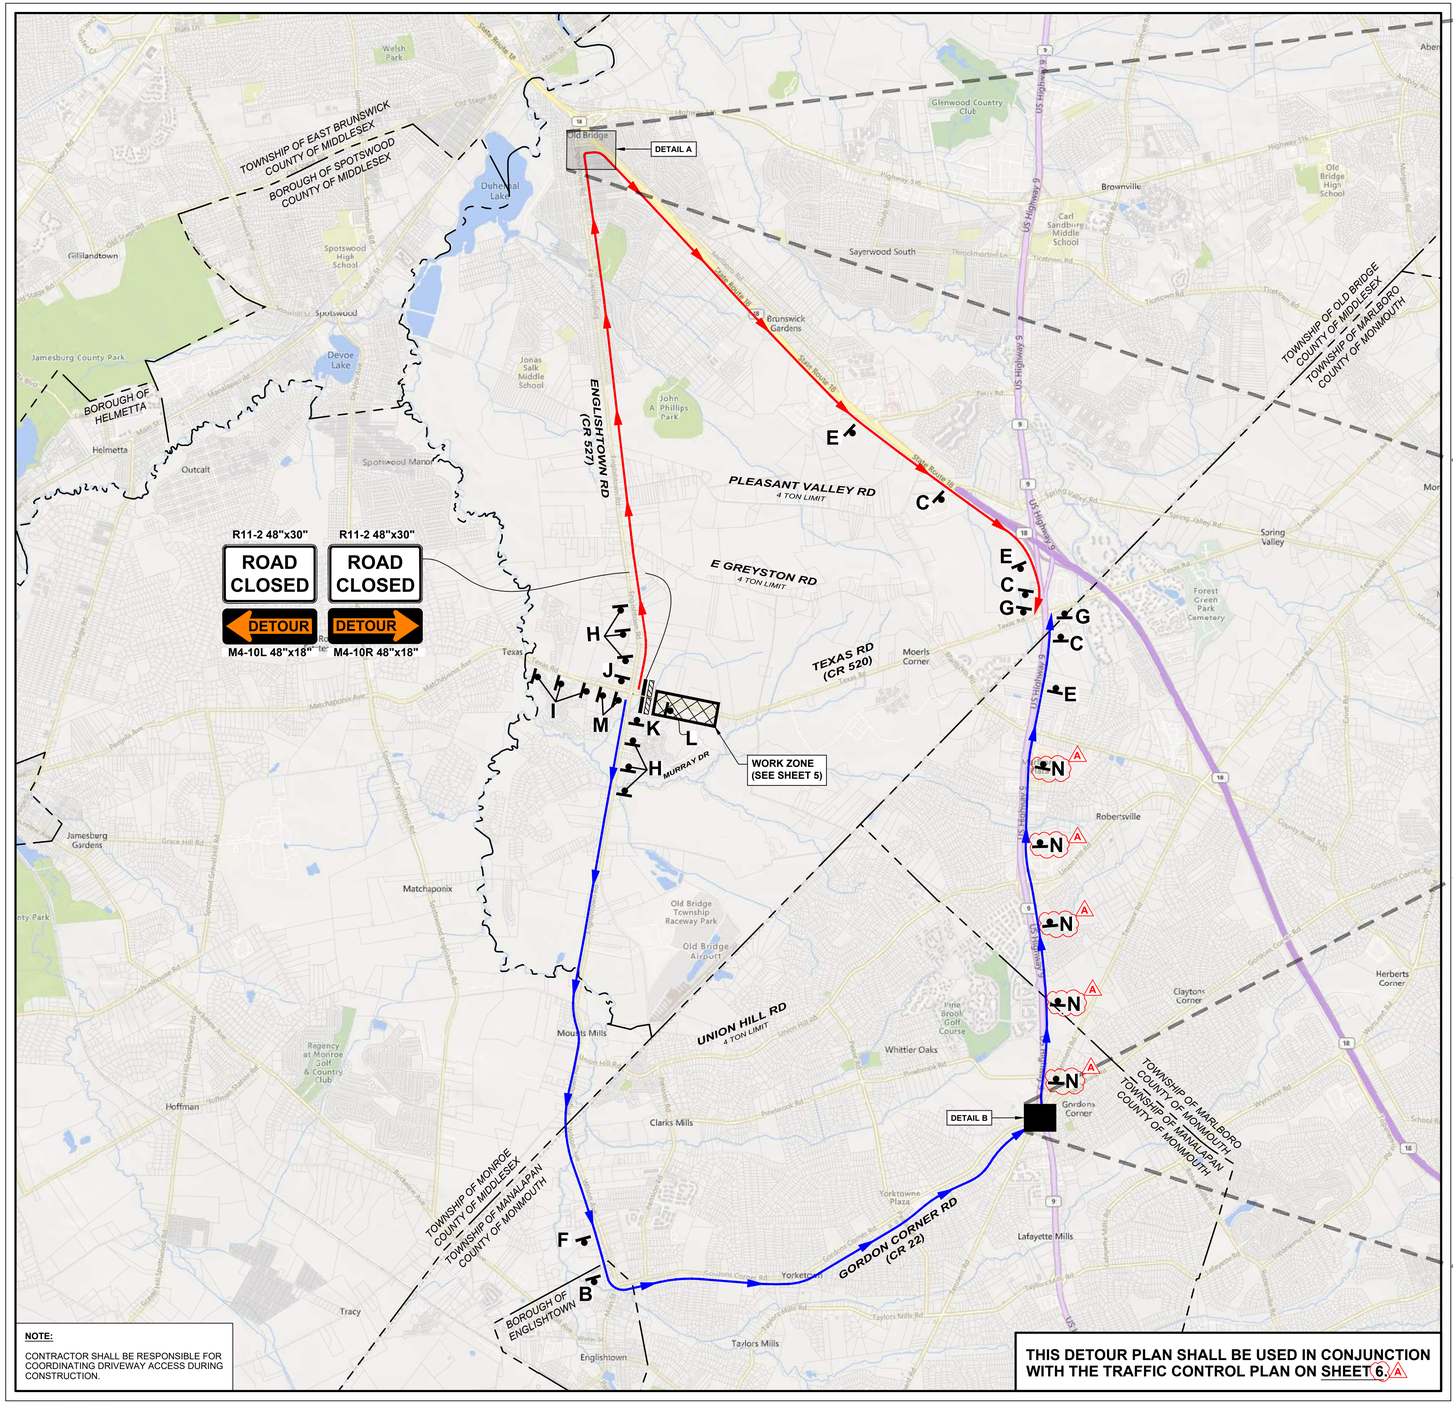

NOTE:


CONTRACTOR SHALL BE RESPONSIBLE FOR COORDINATING DRIVEWAY ACCESS DURING CONSTRUCTION.

THIS DETOUR PLAN SHALL BE USED IN CONJUNCTION WITH THE TRAFFIC CONTROL PLAN ON SHEET 6. A

SOURCE: NJGIN

2400 0 2400 4800
SCALE: 1"=2400'


DETAIL A

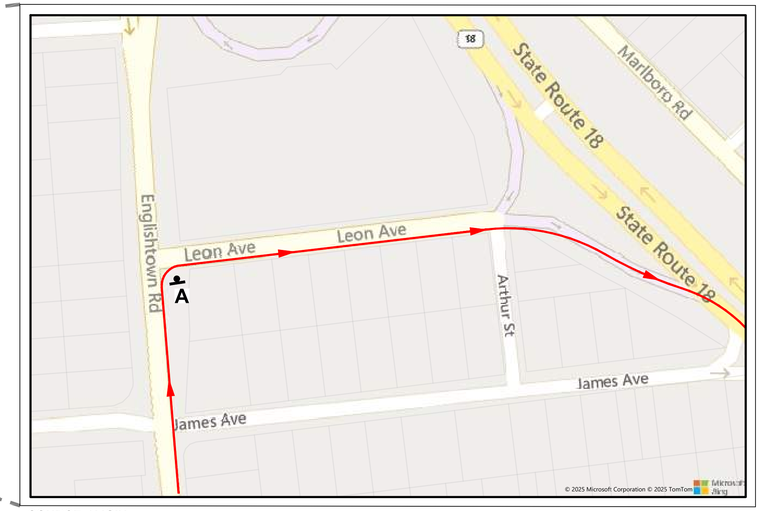

SOURCE: NJGIN

100 0 100 200
SCALE: 1"=100'

DETAIL B

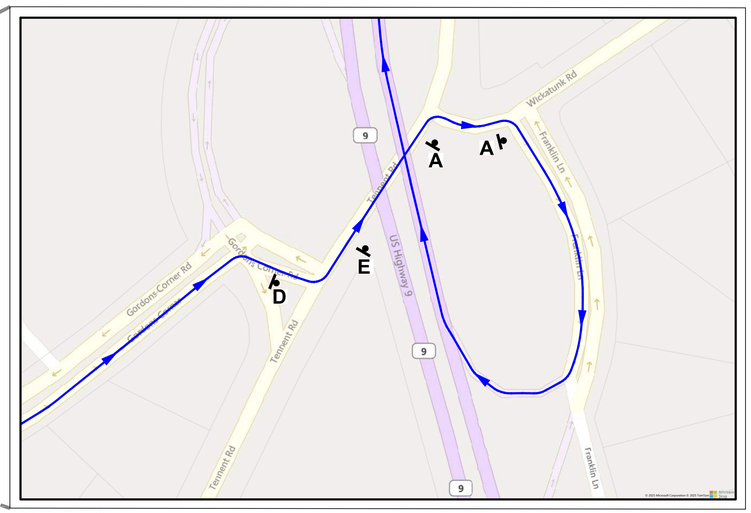

SOURCE: NJGIN

100 0 100 200
SCALE: 1"=100'

ISSUED FOR PERMITTING PURPOSES ONLY

NOTICE

THIS DRAWING AND ALL INFORMATION CONTAINED HEREIN IS AUTHORIZED FOR USE ONLY BY THE PARTY FOR WHOM THE WORK WAS CONTRACTED OR TO WHOM IT IS CERTIFIED.

THIS DRAWING MAY NOT BE COPIED, REUSED, DISCLOSED, DISTRIBUTED, OR RELIED UPON FOR ANY OTHER PURPOSE WITHOUT THE WRITTEN CONSENT OF SUBURBAN CONSULTING ENGINEERS, INC.

PER N.J.A.C. ELECTRONIC SUBMISSIONS NOT CONTAINING A VALID DIGITAL SEAL OR PAPER COPIES NOT CONTAINING A RAISED SEAL ARE NOT ORIGINALS AND MAY HAVE BEEN ALTERED.

© COPYRIGHT 2026 SUBURBAN CONSULTING ENGINEERS, INC.™

ALL RIGHTS RESERVED

REVISIONS				
DESCRIPTION	NO.	DATE:	BY:	CHK:
PREVIOUS NJDOT REVISIONS (06/11/2026)	A	09/02/2026	RRB	CSS

DRAWN BY: RRB

CHECKED BY: RRB

CHARLES S. SILVERSTEIN, PE
NJ PROFESSIONAL ENGINEER
LICENSE NO. 24GE03306200

DATE: 09/29/2025

SUBURBAN CONSULTING ENGINEERS, INC.
COA NO.: 24GA28037500
FIRM ID 100034200
- Civil Engineers - Municipal Engineers -
- Landscape Architects -
- Planners - Environmentalists - Land Surveyors -
96 US Highway 206, Suite 101 Flanders, NJ 07836 - 973.398.1776
1350 Campus Parkway, Suite 104 Wall, NJ 07753 - 732.282.1776
505 Main Street, Suite 314 Hackensack, NJ 07601 - 201.646.1776
EXCELLENCE ♦ ECONOMY ♦ ENVIRONMENT

PSE&G
150 HOW LN NEW BRUNSWICK, NJ 08903
PROPOSED GAS MAIN LOCATION PROVIDED BY PSE&G

TRAFFIC CONTROL PLANS
(FOR GAS MAIN INSTALLATION)
TEXAS RD (CR 520) BETWEEN
OLD BRIDGE-ENGLISHTOWN RD (CR 527) & SOBEL DR
TOWNSHIP OF OLD BRIDGE
COUNTY OF MIDDLESEX NEW JERSEY

DETOUR PLAN

PROJECT NUMBER: SCE-R9479.710
PSE&G W.O. NUMBER: 600526620
DRAWING NUMBER: TC109
SHEET NUMBER: 11 OF 12
SCALE: AS NOTED
REV. A

G:\engineering\SCE\pse&g 2025\old bridge\9479.710 old bridge (tcp - texas rd 2025)_REV A\PlanSet\County\Traffic\R9479.710_11_TC109_DetourPlan.dwg Thu, Sep 03, 2026 - 10:26am rbriggs Suburban Consulting Engineers, Inc.