
INDEX 2

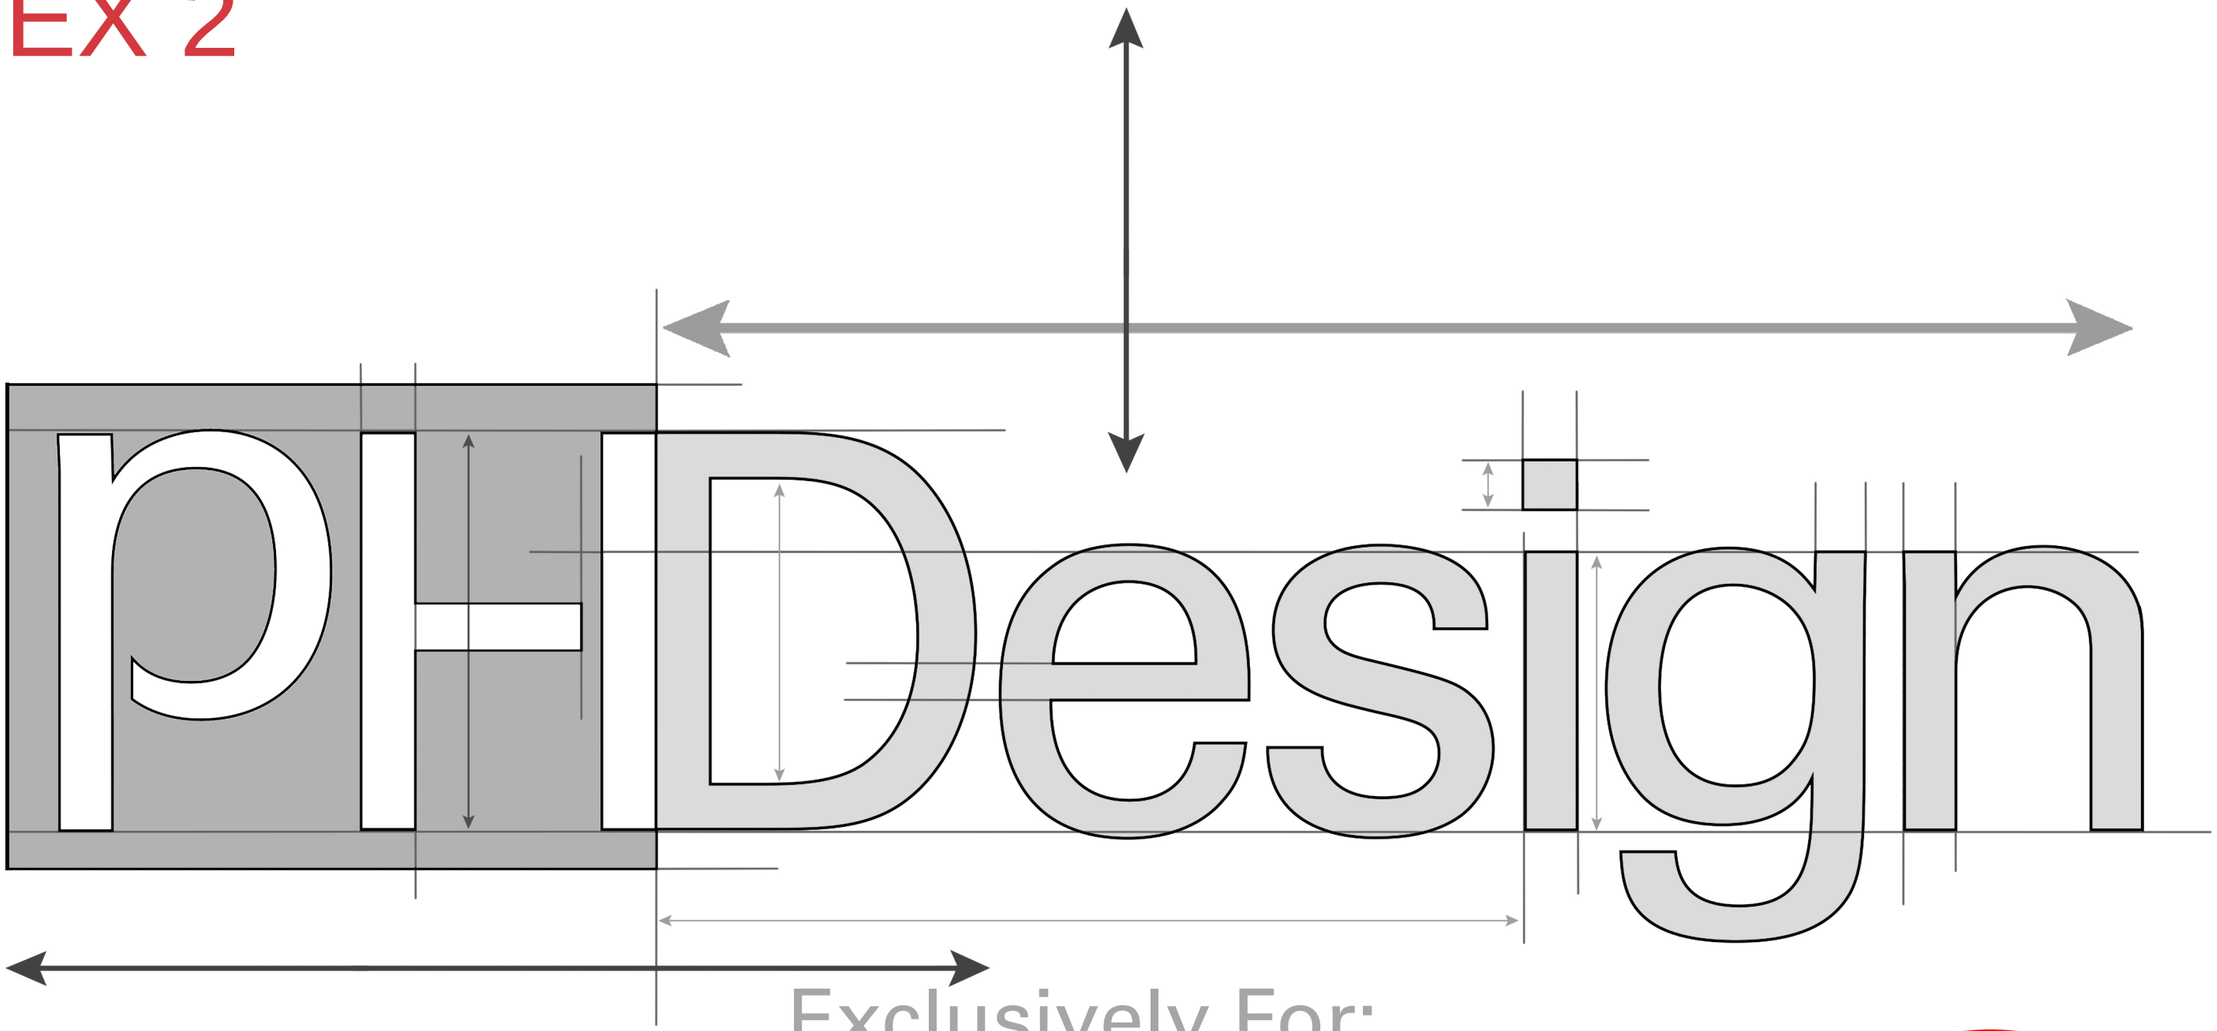

Exclusively For:

Paducah Tilghman High School


Dealer is responsible for verifying all dimensions needed for furniture & decor in this book prior to PO.

VERIFIED MEASUREMENTS REQUIRED

Date Measured: _____

Initials: _____

INDEX 2

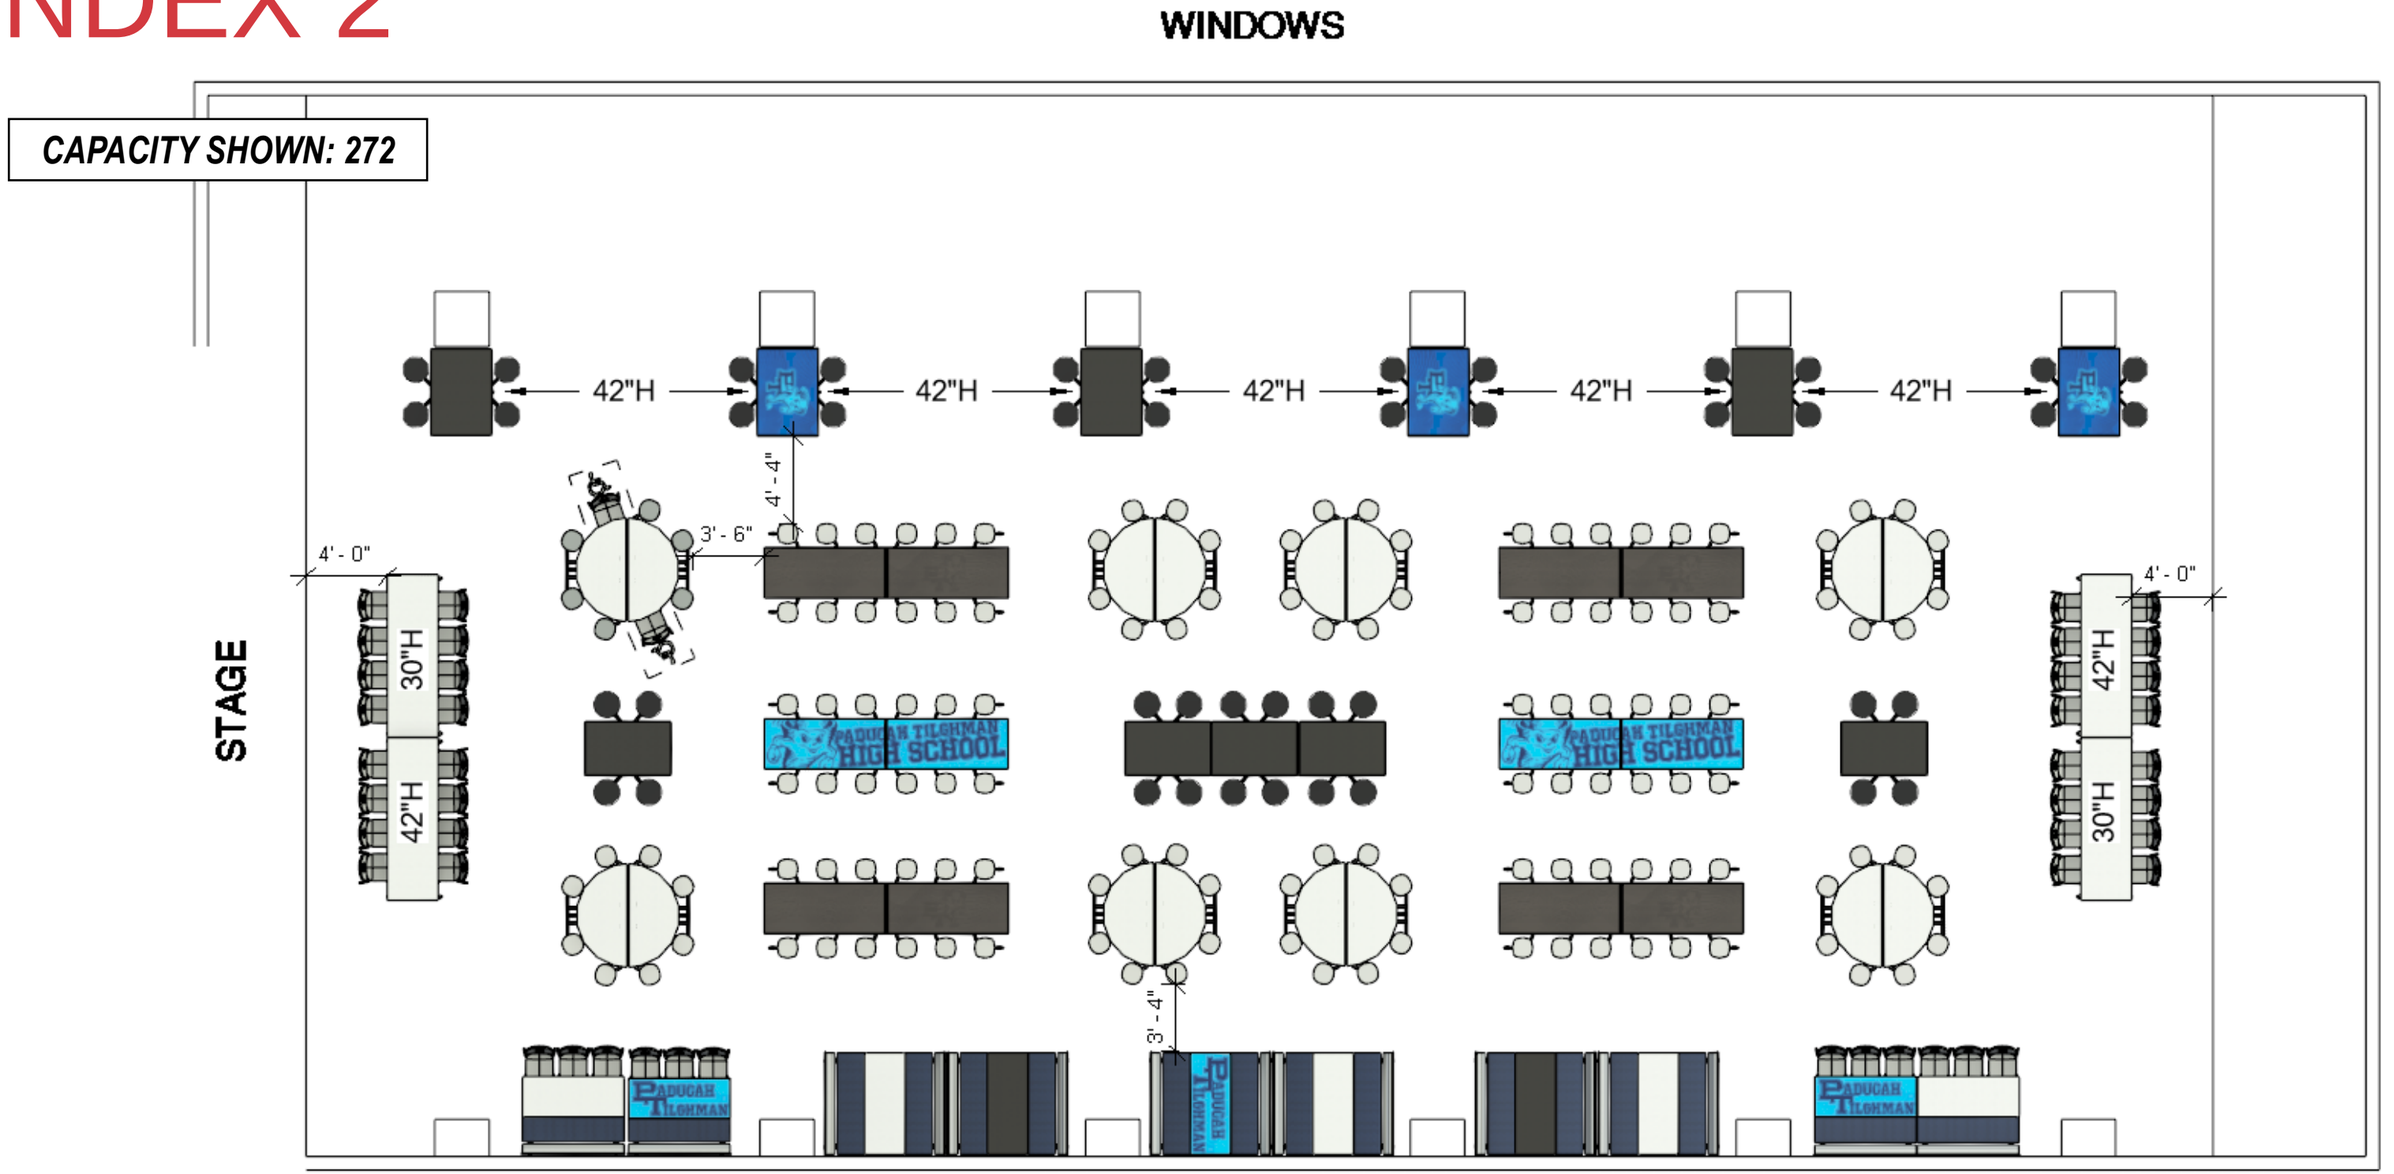

*additional perimeter dimensions are needed to more accurately represent the space.

NOTE: *Layout includes 2 ADA compliant spots. School is responsible to indicate if additional ADA spots are required.*

PHDesign


*images for visual reference only, actual appearance may vary.
**Surface finishes and upholsteries are digital representations only and may not match actual samples due to screen calibration or color print/scan anomalies.

PROJECT NAME: Paducah Tilghman High School
LOCATION: Paducah, KY
DATE: 06.10.26 – CK/G

#11264

INDEX 2

ISOMETRIC VIEW

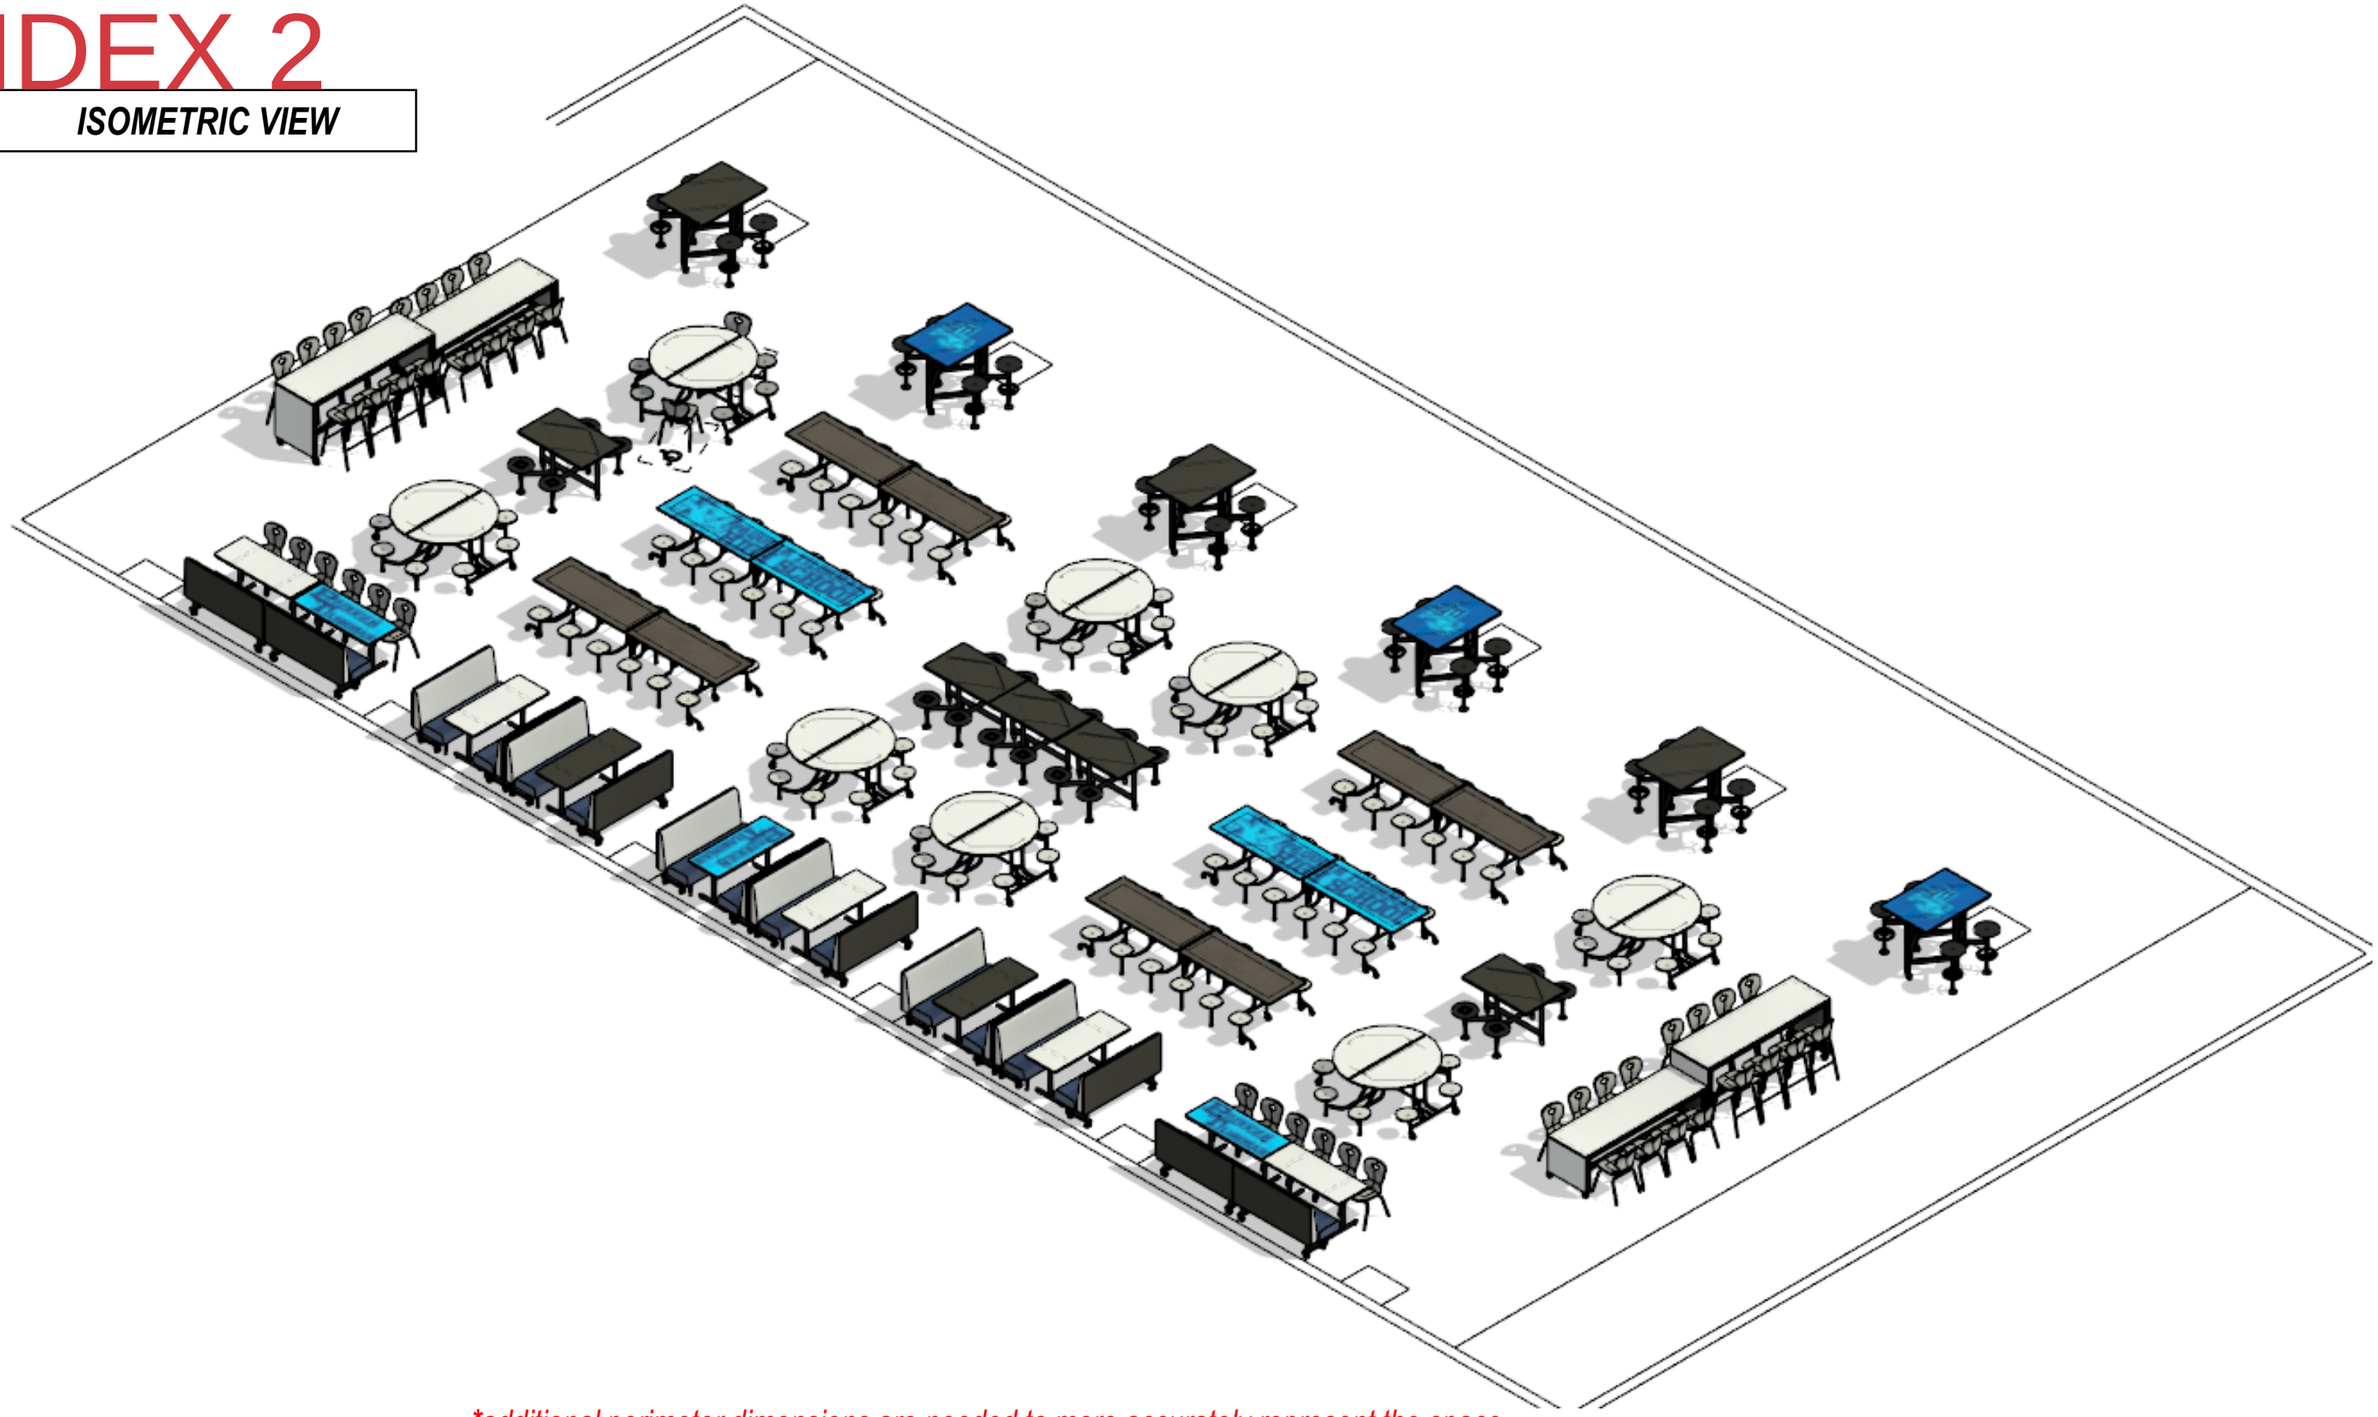

**additional perimeter dimensions are needed to more accurately represent the space.*


PHDesign

*images for visual reference only, actual appearance may vary.
**Surface finishes and upholsteries are digital representations only and may not match actual samples due to screen calibration or color print/scan anomalies.


PROJECT NAME: Paducah Tilghman High School
LOCATION: Paducah, KY
DATE: 06.10.26 – CK/G

#11264

INDEX 2

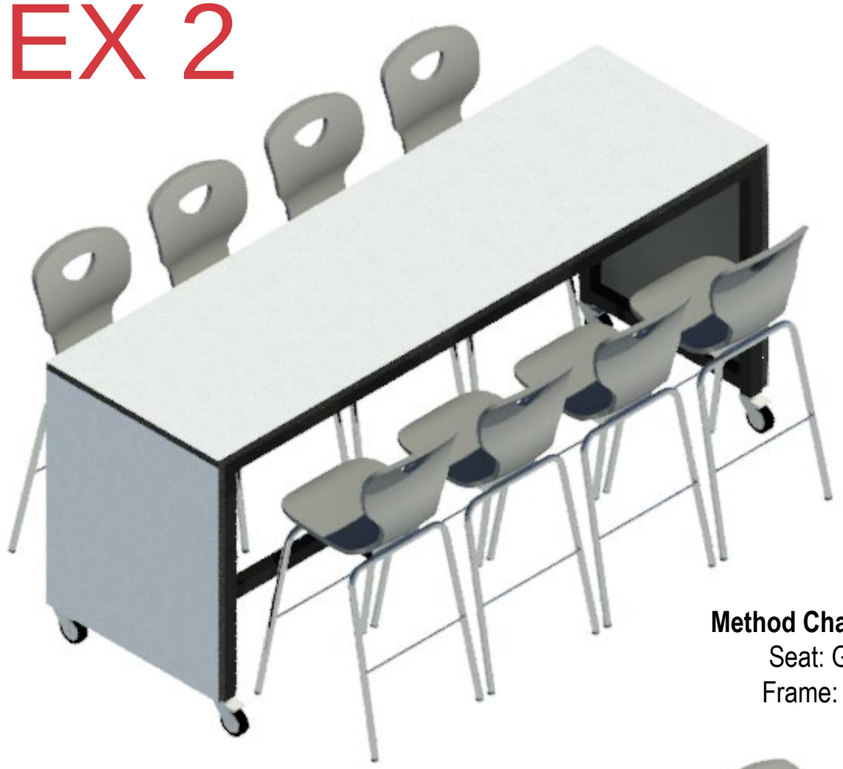

Method Chairs & Stools
Seat: Graphite
Frame: Chrome

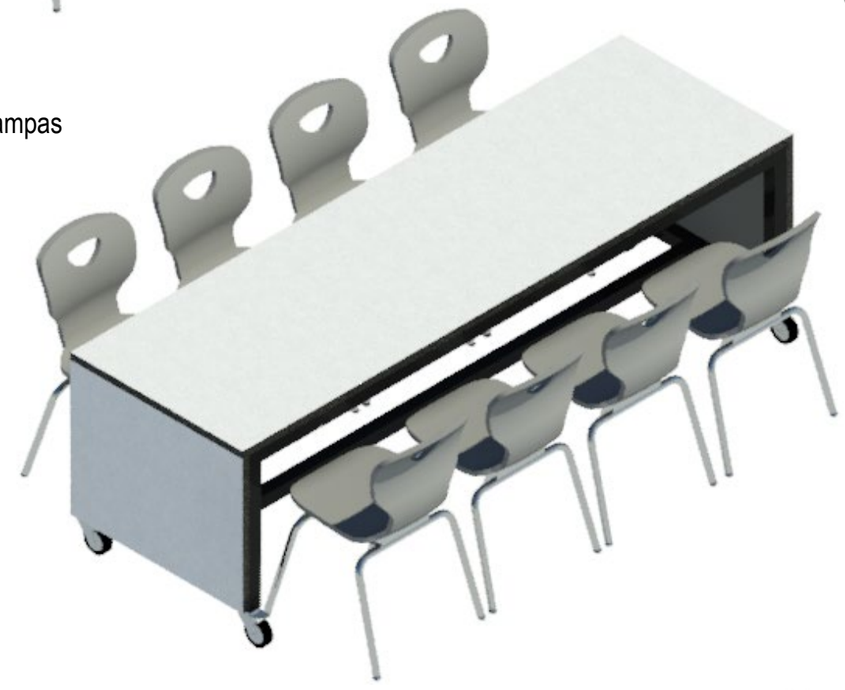

Inspiration Tables
42”H & 30”H
Laminate Top & Ends: WA Grey Pampas
EdgeGuard: Slate
Frame: Black
Locking Casters




Rally Tables
42”H & 30”H
Laminate Top: Varies
EdgeGuard: Slate
Frame: Black
Stools: Black Metal
Locking Casters
**Legs swing in and out from base.*
***Legs spring down to floor when occupied. When not occupied, leg base plates hover slightly above floor to prevent scratching when pushed in to base.*



INDEX 2




Chariot Mobile Booths &
Aero Flip-Top Tables
Fiberglass Back: Dusk
Fiberglass Seat: Lapis
EdgeGuard: Slate
Frame: Black
Back Laminate: Blackbird
Table Laminate: Varies

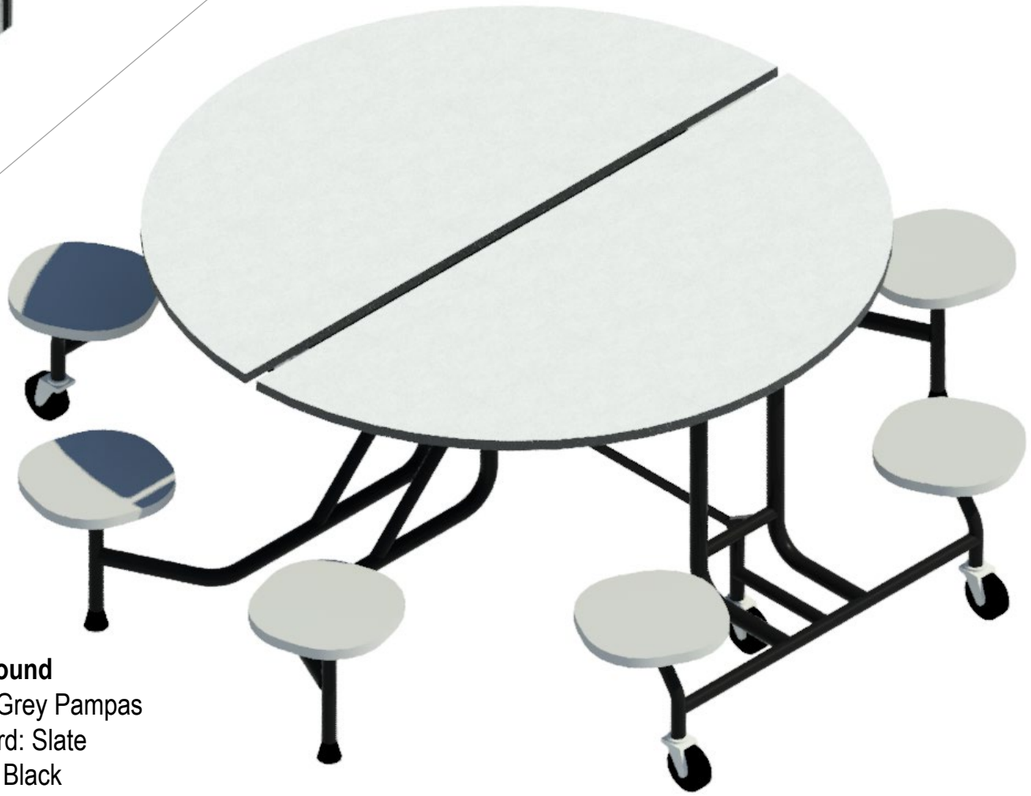

59T Round
Laminate: WA Grey Pampas
EdgeGuard: Slate
Frame: Black
Stools: Gray

INDEX 2

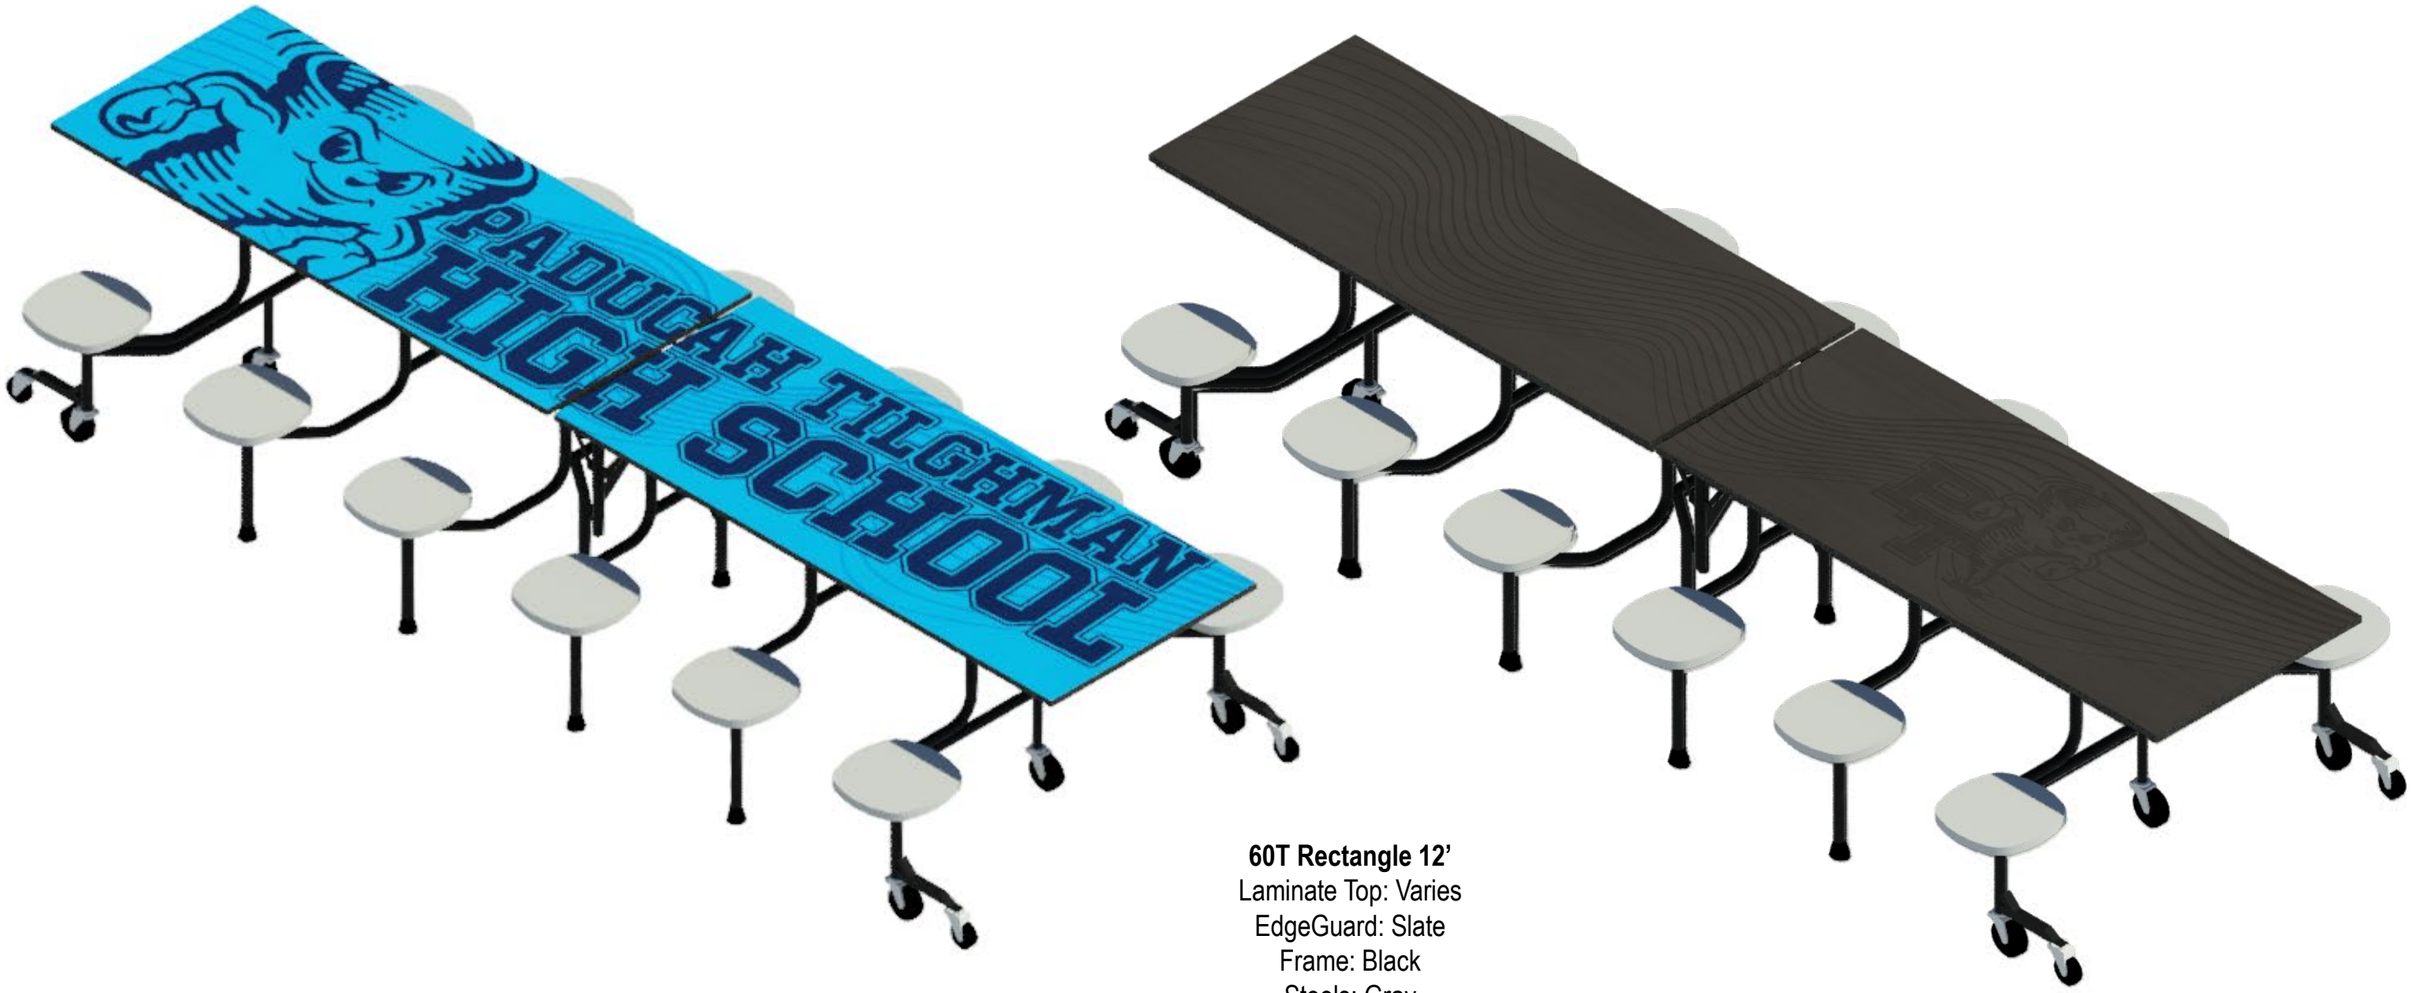

60T Rectangle 12’
Laminate Top: Varies
EdgeGuard: Slate
Frame: Black
Stools: Gray


PHDesign

*images for visual reference only, actual appearance may vary.
**Surface finishes and upholsteries are digital representations only and may not match actual samples due to screen calibration or color print/scan anomalies.


PROJECT NAME: Paducah Tilghman High School
LOCATION: Paducah, KY
DATE: 06.10.26 – CK/G

#11264


INDEX 2

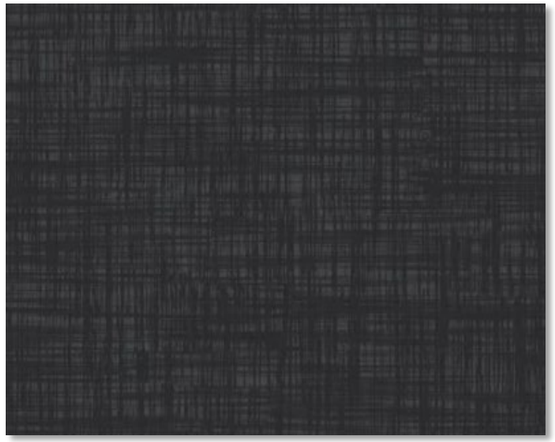


LAMINATE #1
WA Black Bird
5024-60

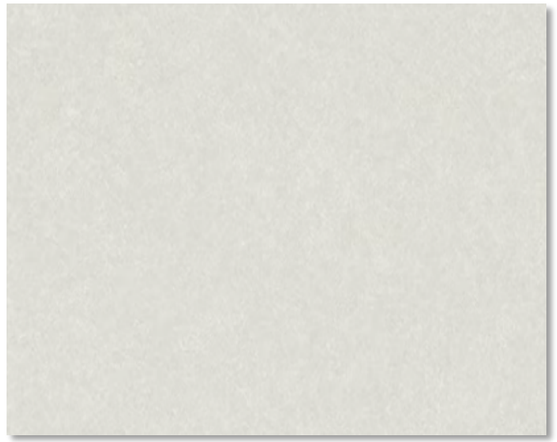

LAMINATE #2
WA Grey Pampas
4168-60

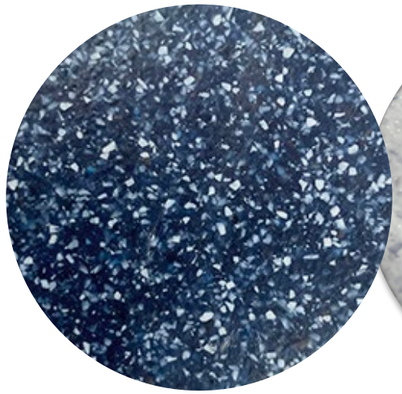

FIBERGLASS #1
Lapis

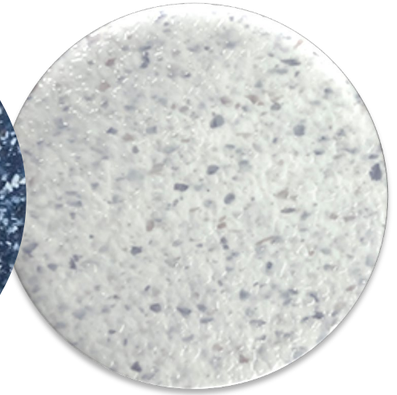

FIBERGLASS #2
Dusk



STOOL #1
Gray







LOGO LAMINATE #4
60T 12’ Rectangle

NOTE: *Logo files received are acceptable for production. No redrawing required.*

INDEX 2

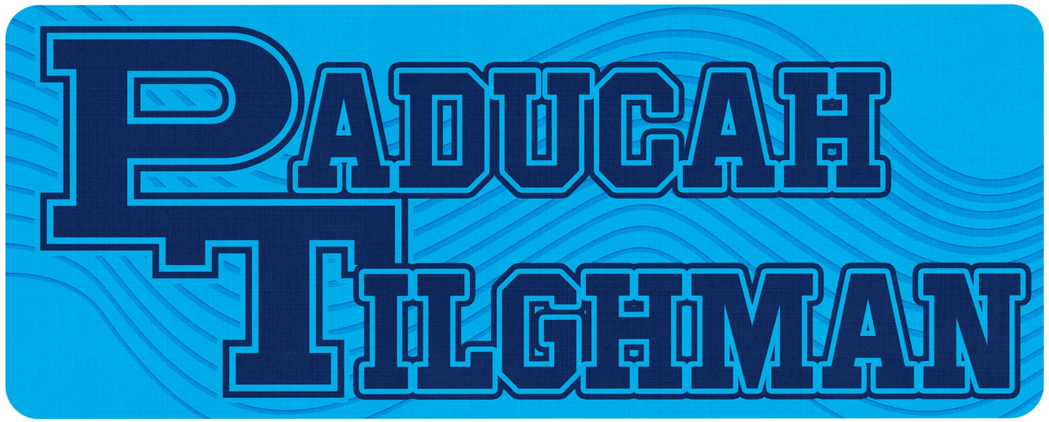

LOGO LAMINATE #1
Aero 24x60

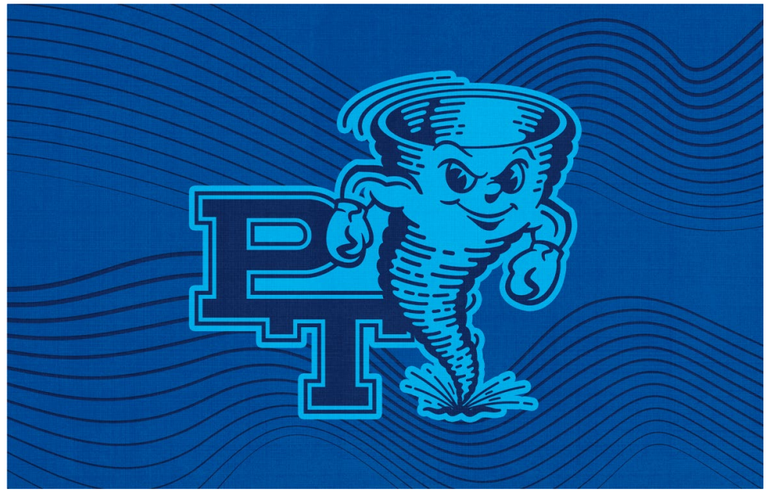

LOGO LAMINATE #2
Rally 4-Stool




LOGO LAMINATE #3
60T 12’ Rectangle

INDEX 2



A INTERIOR ELEVATION A

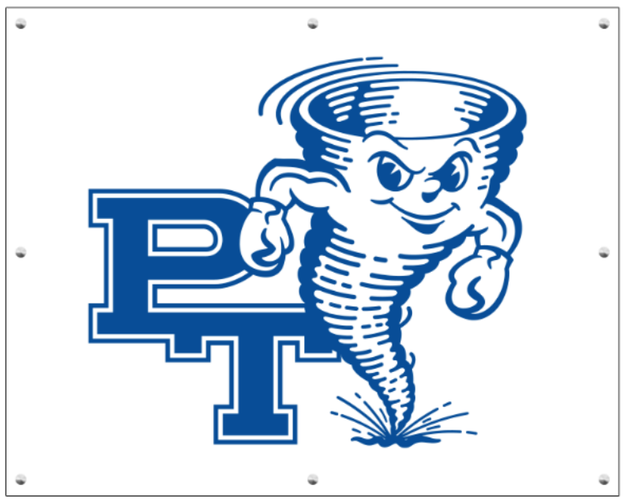



AW1 & AW2
Second Surface Print on 6mm Clear Acrylic
Wall Mounted w/ 1.5” Standoffs
*white areas to be transparent
Size, Each: 59”W x 47”H

PHDesign

*images for visual reference only, actual appearance may vary.
**Surface finishes and upholsteries are digital representations only and may not match actual samples due to screen calibration or color print/scan anomalies.

PROJECT NAME: Paducah Tilghman High School
LOCATION: Paducah, KY
DATE: 06.10.26 – CK/G

#11264

INDEX 2



AW3

B INTERIOR ELEVATION B



AW3
Direct Print on 3mm Silver Dibond
Cut to Shape
Wall Mounted w/1.5” Standoffs
Overall Size: 153.46”W x 47”H

PHDesign

*images for visual reference only, actual appearance may vary.
**Surface finishes and upholsteries are digital representations only and may not match actual samples due to screen calibration or color print/scan anomalies.

PROJECT NAME: Paducah Tilghman High School
LOCATION: Paducah, KY
DATE: 06.10.26 – CK/G

www.palmerhamilton.com • 800.788.1028

PROJECT HISTORY

PRELIM DATE: 05.27.26

REVISION 1: 06.10.26
- Logo laminate #4 added
- Booth layout revised
- AW2 art revised

FINAL BOOK APPROVAL

*Signing below indicates all project furniture quantities, colors, laminates, paint, graphic content & all other design elements have been reviewed and will receive no additional revisions. Any revisions requested beyond final book approval will incur additional charges and extended lead times.
**Client indicates an understanding that materials, colors, and artwork in this book are digital representations only and there may be variation in appearance due to screen calibration and/or color print anomalies.

Print Name:_____ Title:_____

Signature:_____ Date:_____

TERMS & CONDITIONS

TRASH REMOVAL
Dumpsters and trash haul away are not part of any provided installation pricing. Any waste, dunnage or packaging materials from delivery and installation will be compacted and neatly left on site. If dumpsters are required, special arrangements will be made with costs included on quote.

NEW or REMODEL PROJECTS
Palmer Hamilton is NOT responsible for site verifications unless they have entered into a design agreement contract with the customer. Dealer/end-user takes full responsibility of ensuring furniture and décor will fit.
Please *verify* room dimensions prior to ordering. If drawing was scaled, traced or copied, please field verify all room dimensions for accuracy. If field dimensions can not be obtained, late shipments may occur.
Do not scale off these plans. If scaled plans are needed, please contact the project manager.
Palmer Hamilton is not responsible for changes, or deletions not reviewed and approved in advanced by Palmer Hamilton.
If half-walls or furnishings are to be clipped-down to floor, the Dealer/End-user is responsible to inform Palmer Hamilton of the locations. Palmer Hamilton is not responsible or liable for any electrical or plumbing that may be in the floors.
Please advise Palmer Hamilton if there is Asbestos in or around the location of the installation.

ADA COMPLIANT SEATING
A minimum of 5% but not less than one table shall be placed for wheelchair compliance. Palmer Hamilton is not responsible if the client has requested to provide less than this number in their facility. It is the responsibility of the end user to meet the compliancy standards.
It is also the responsibility of the end user to know their fire code capacity limits.

ELECTRICAL
Palmer Hamilton will suggest and supply the light fixtures if requested by the customer.
Palmer Hamilton installers do not install light fixtures as our installers are not electrical contractors and do not hold local licenses. School is responsible for all wiring and hooking up of the light fixtures. Palmer Hamilton will supply a lighting fixture plan of requested locations for the Schools electrician to use for placement of lighting fixtures

CEILING
Palmer Hamilton does not sell or install standard ceiling tiles. Palmer Hamilton will remove or replace tiles if it is part of a décor item only. Our installers will only install any décor that might be attached to the ceiling and not to the tile grid for safety reasons as required.

WINDOWS
School is responsible for any/all repair of window glass, trim and window caulking if necessary, prior to the installation.
School is responsible for cleaning of windows for window cling installation. If windows are not cleaned prior to installation, Palmer Hamilton will assess an additional charge for cleaning.
School is responsible for removing any window treatments that are not staying in new design.

WALLS
School is responsible for cleaning walls of any and all hooks, bulletin boards not remaining in design, loose wiring, removable clocks, conduit if not necessary.
Repair/Patching of any broken drywall and cracks in CMU, prior to installation.
Any newly constructed walls must be primed and painted prior to installation.
Any painting that is not supplied by Palmer Hamilton needs to be completed fourteen (14) days prior to our installation to properly cure.

FLOORING
Palmer Hamilton may specify a suggested flooring, but takes no liability in regard to floor performance, installation , and/or upkeep.
Any new flooring must be completed fourteen (14) days prior to installation to allow ample curing time of adhesives, and cleaning of flooring must also be completed prior to Palmer Hamilton installers being onsite for installation.
If Nonstandard glides are needed, it is the responsibility of the end-user to inform Palmer Hamilton of the type needed and cost will be added to the quote.
Vinyl Base trim must be completed prior to Palmer Hamilton furniture installation, unless the decision was made during the design phase by the client to have Palmer Hamilton installers install the base trim.

EXISTING EQUIPMENT AND FURNITURE
Please remove all equipment and furniture that is not to be in the new design plan prior to Palmer Hamilton's arrival.

COPYRIGHT NOTICE
In accordance with the copyright law of the United States [Title 17, United States Code], no further reproduction or distribution of the presentation is permitted by electronic transmission or any other means, without written permission of the Sponsor.

☐ I agree to terms & conditions Signature _____ Date: _____