HIGH SCHOOL #14



MAIN ENTRANCE VIEW (NORTH ELEVATION)


FIELD VIEW (SOUTH ELEVATION)


PLAZA ENTRANCE VIEW (SOUTH ELEVATION)

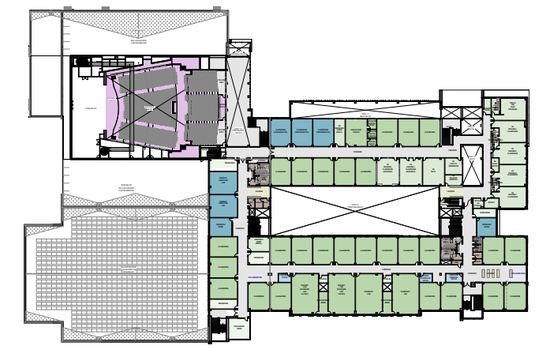
FOURTH FLOOR PLAN

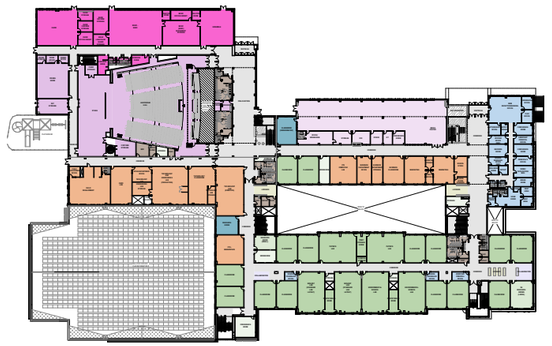
THIRD FLOOR PLAN

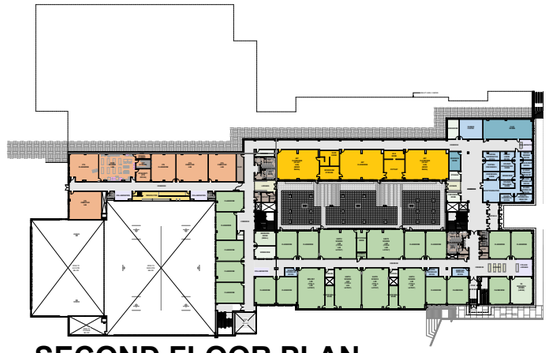
SECOND FLOOR PLAN

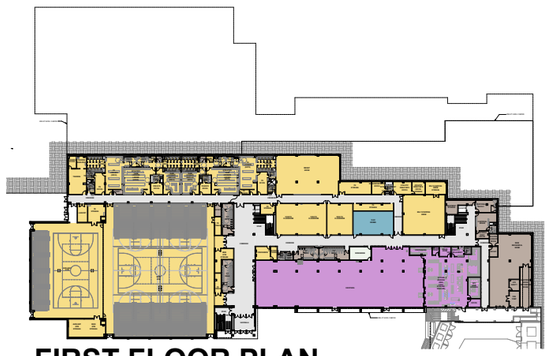
FIRST FLOOR PLAN

FLOOR PLAN DEPARTMENT LEGEND

- ACADEMIC SUPPORT
- ADMINISTRATION SUITE
- ART DEPARTMENT
- AUDITORIUM
- CIRCULATION
- CLINIC SUITE
- COLLABORATION
- CTE DEPARTMENT
- CUSTODIAL SUPPORT
- DRAMA
- ENGLISH DEPARTMENT
- MATH DEPARTMENT
- SOCIAL SCIENCE DEPARTMENT
- FOREIGN LANGUAGE DEPARTMENT
- SCIENCE DEPARTMENT
- LOCKERS
- INSTRUCTIONAL MEDIA CENTER
- MUSIC DEPARTMENT
- OVERALL BUILDING SUPPORT
- PHYSICAL EDUCATION DEPARTMENT
- SCHOOL COUNSELING SUITE
- SCHOOL NUTRITION SERVICES
- SPECIAL EDUCATION DEPARTMENT
- WORKROOM

Stantec

HIGH SCHOOL #14

SITE PLAN

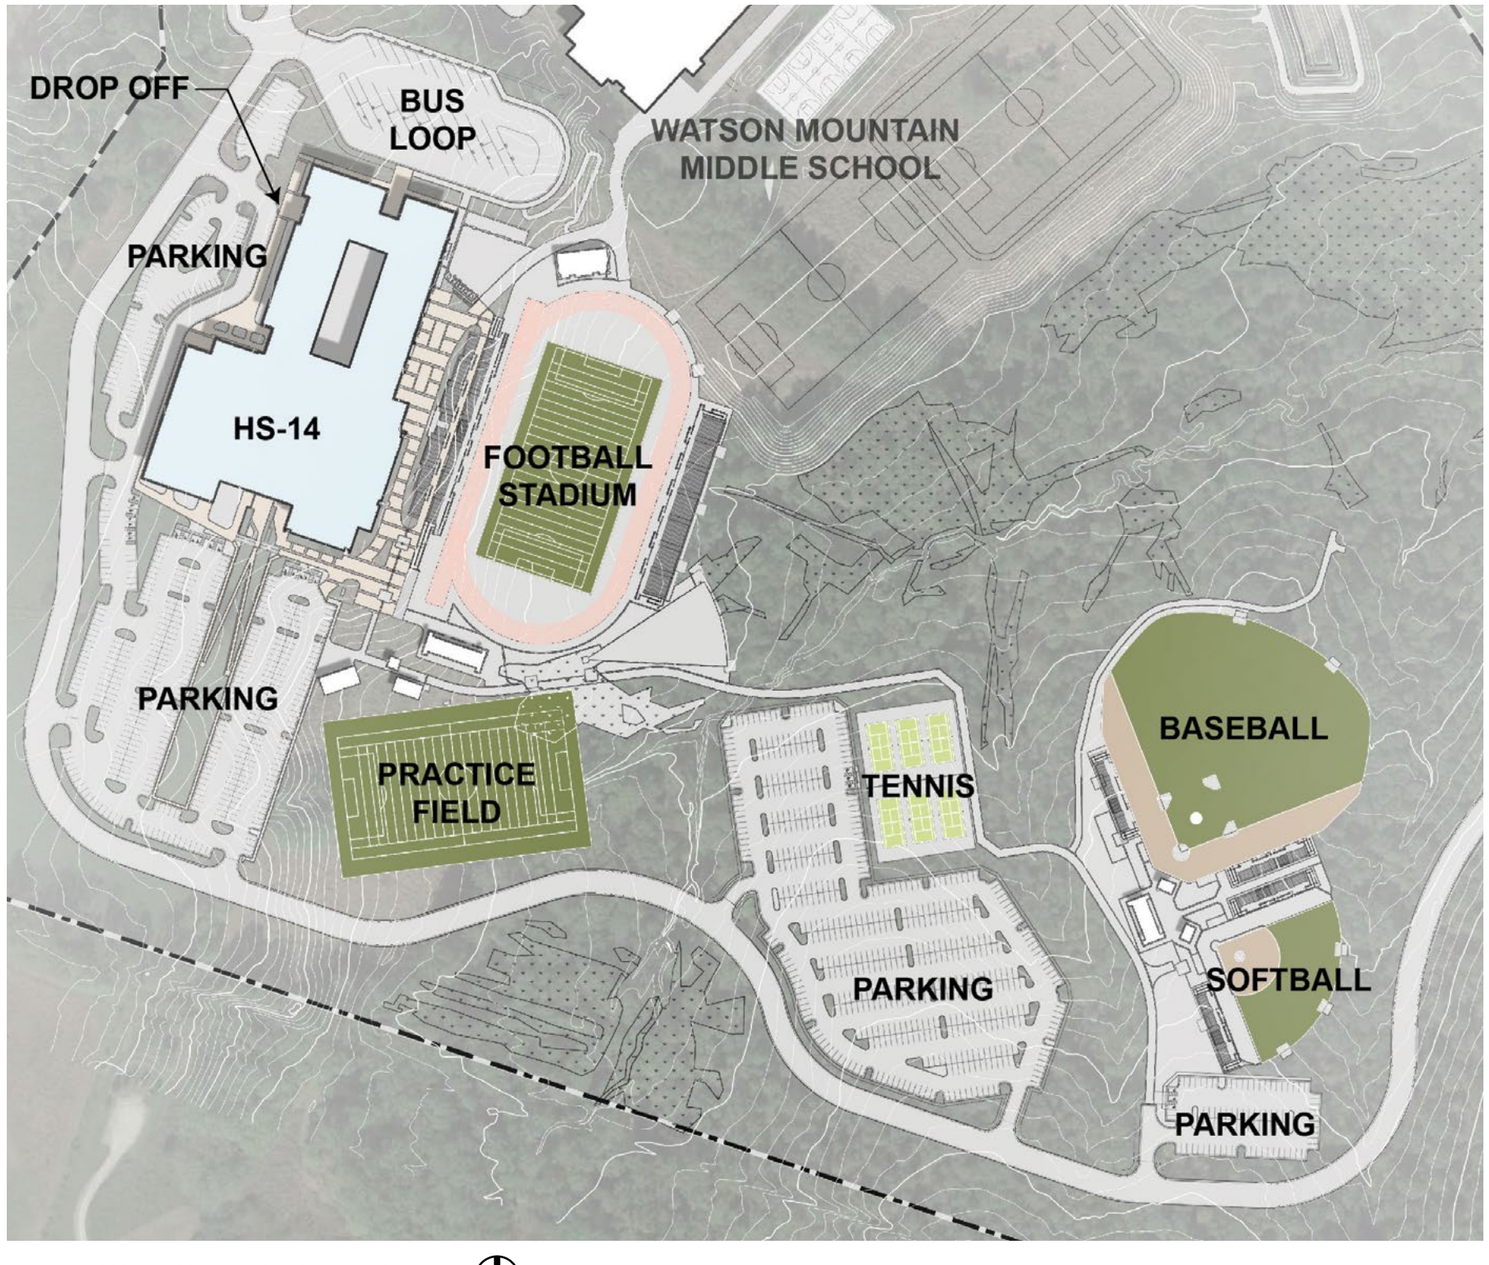

HIGH SCHOOL #14 - SITE PLAN

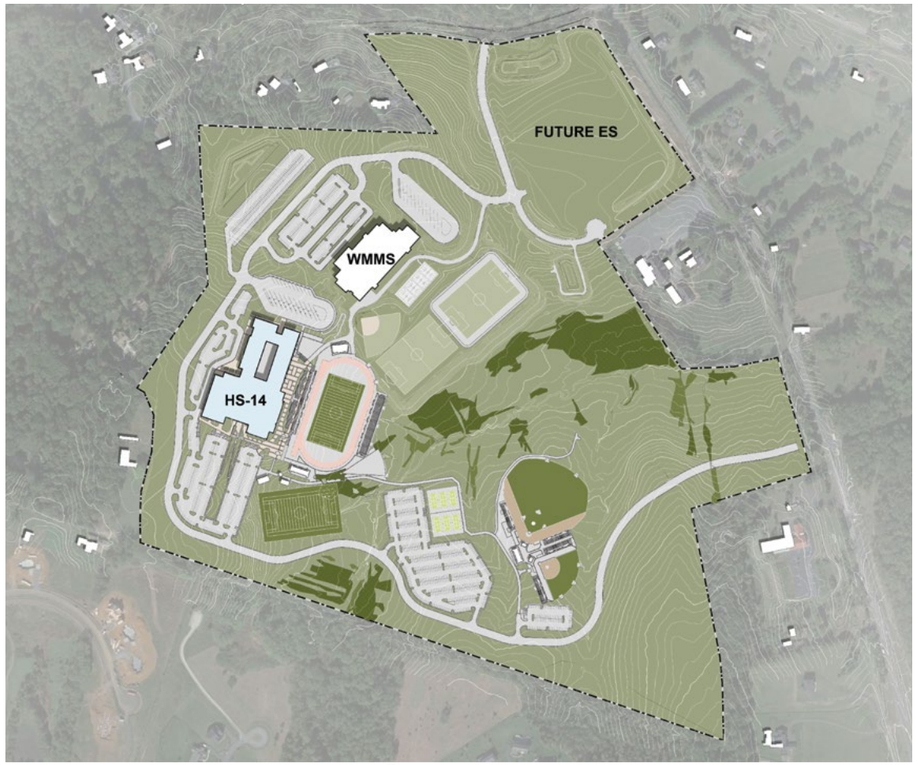

CAMPUS MASTER PLAN





Stantec