
PROJECT SCOPE

- NEW ENTRANCE DRIVE
- RELOCATED/ EXPANDED PARKING
- NEW SITE ACCESS PATH
- ALL NEW WINDOWS AND EXTERIOR DOORS (SCHOOL BUILDING)
- EXISTING SWIMMING POOL TO REMAIN
- NEW BALL COURT
- BRICK FAÇADE REPAIRS AND NEW FOUNDATION PARGE COAT
- EXISTING GARAGE (TO BE REMOVED)
- NEW FIELD ACCESS DRIVE
- NEW 3,500 SF MAINTENANCE GARAGE
- NEW SITE STAIR

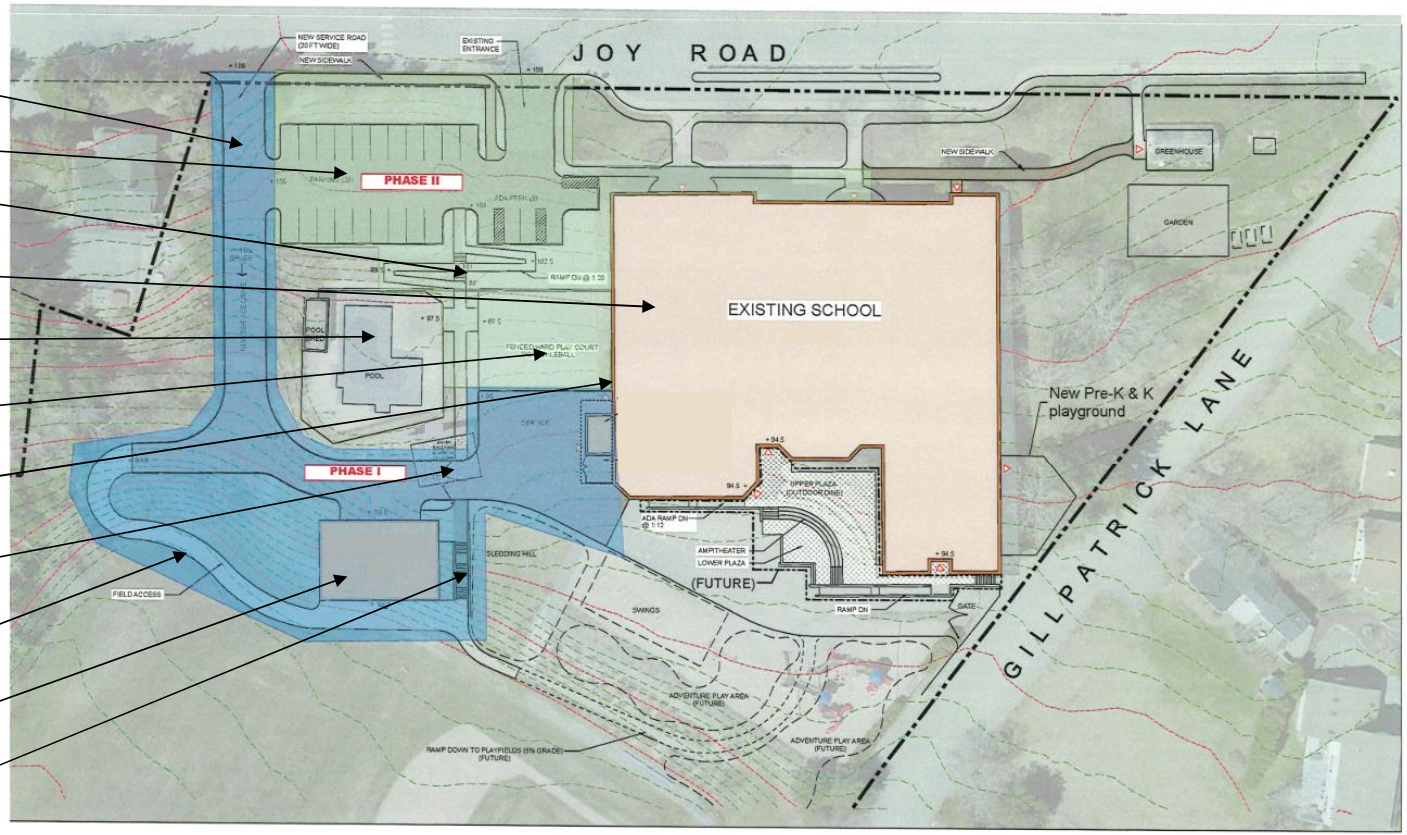

Date: January 30, 2025

NOT TO SCALE

NORTH

PROJECT SCOPE GRAPHIC

Mount Desert Elementary School

Northeast Harbor, Maine

Stephen Blatt Architects
Carroll Associates
Atlantic Resource Consultants