

GATLINBURG GOLF COURSE


NEW POWER SERVICE FOR GREENS FANS


PIGEON FORGE, TENNESSEE

JANUARY 16, 2026

DRAWING INDEX	
SHT NO.	DRAWING TITLE
	COVER SHEET AND INDEX
EO.1	LEGENDS, SCHEDULES, AND KEYED SITE PLAN
E1.1	ELECTRICAL SITE PLAN SECTION 1
E1.2	ELECTRICAL SITE PLAN SECTION 2
E1.3	ELECTRICAL SITE PLAN SECTION 3

ENGINEERS

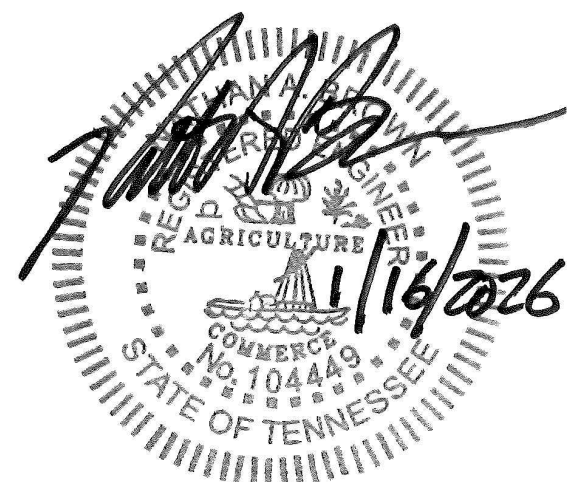

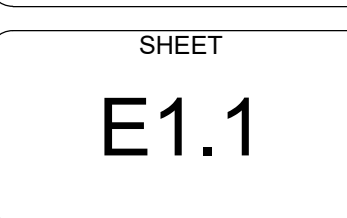



**FACILITY
SYSTEMS
CONSULTANTS, LLC**
713 S. Central Street
Suite 101
Knoxville, Tennessee 37902
ph: (865) 246-0164
fx: (865) 246-1084

This drawing and the design shown are the property of Facility System Consultants, LLC, and are not to be reproduced, copied, published or used in whole or in part without written consent. They are to be used only for the project and site identified and shall be returned upon request.



Revisions:


A NEW PROJECT FOR: GATLINBURG GOLF COURSE
GATLINBURG GOLF COURSE
520 DOLLYWOOD LANE
PIGEON FORGE, TN 37863

Job No: COG501
Date: 01/16/2026
Designed by: NAB
Drawn by: KLS

Sheet Title:
SITE PLAN SECTION 2

Scale: AS NOTED

SHEET
E1.2

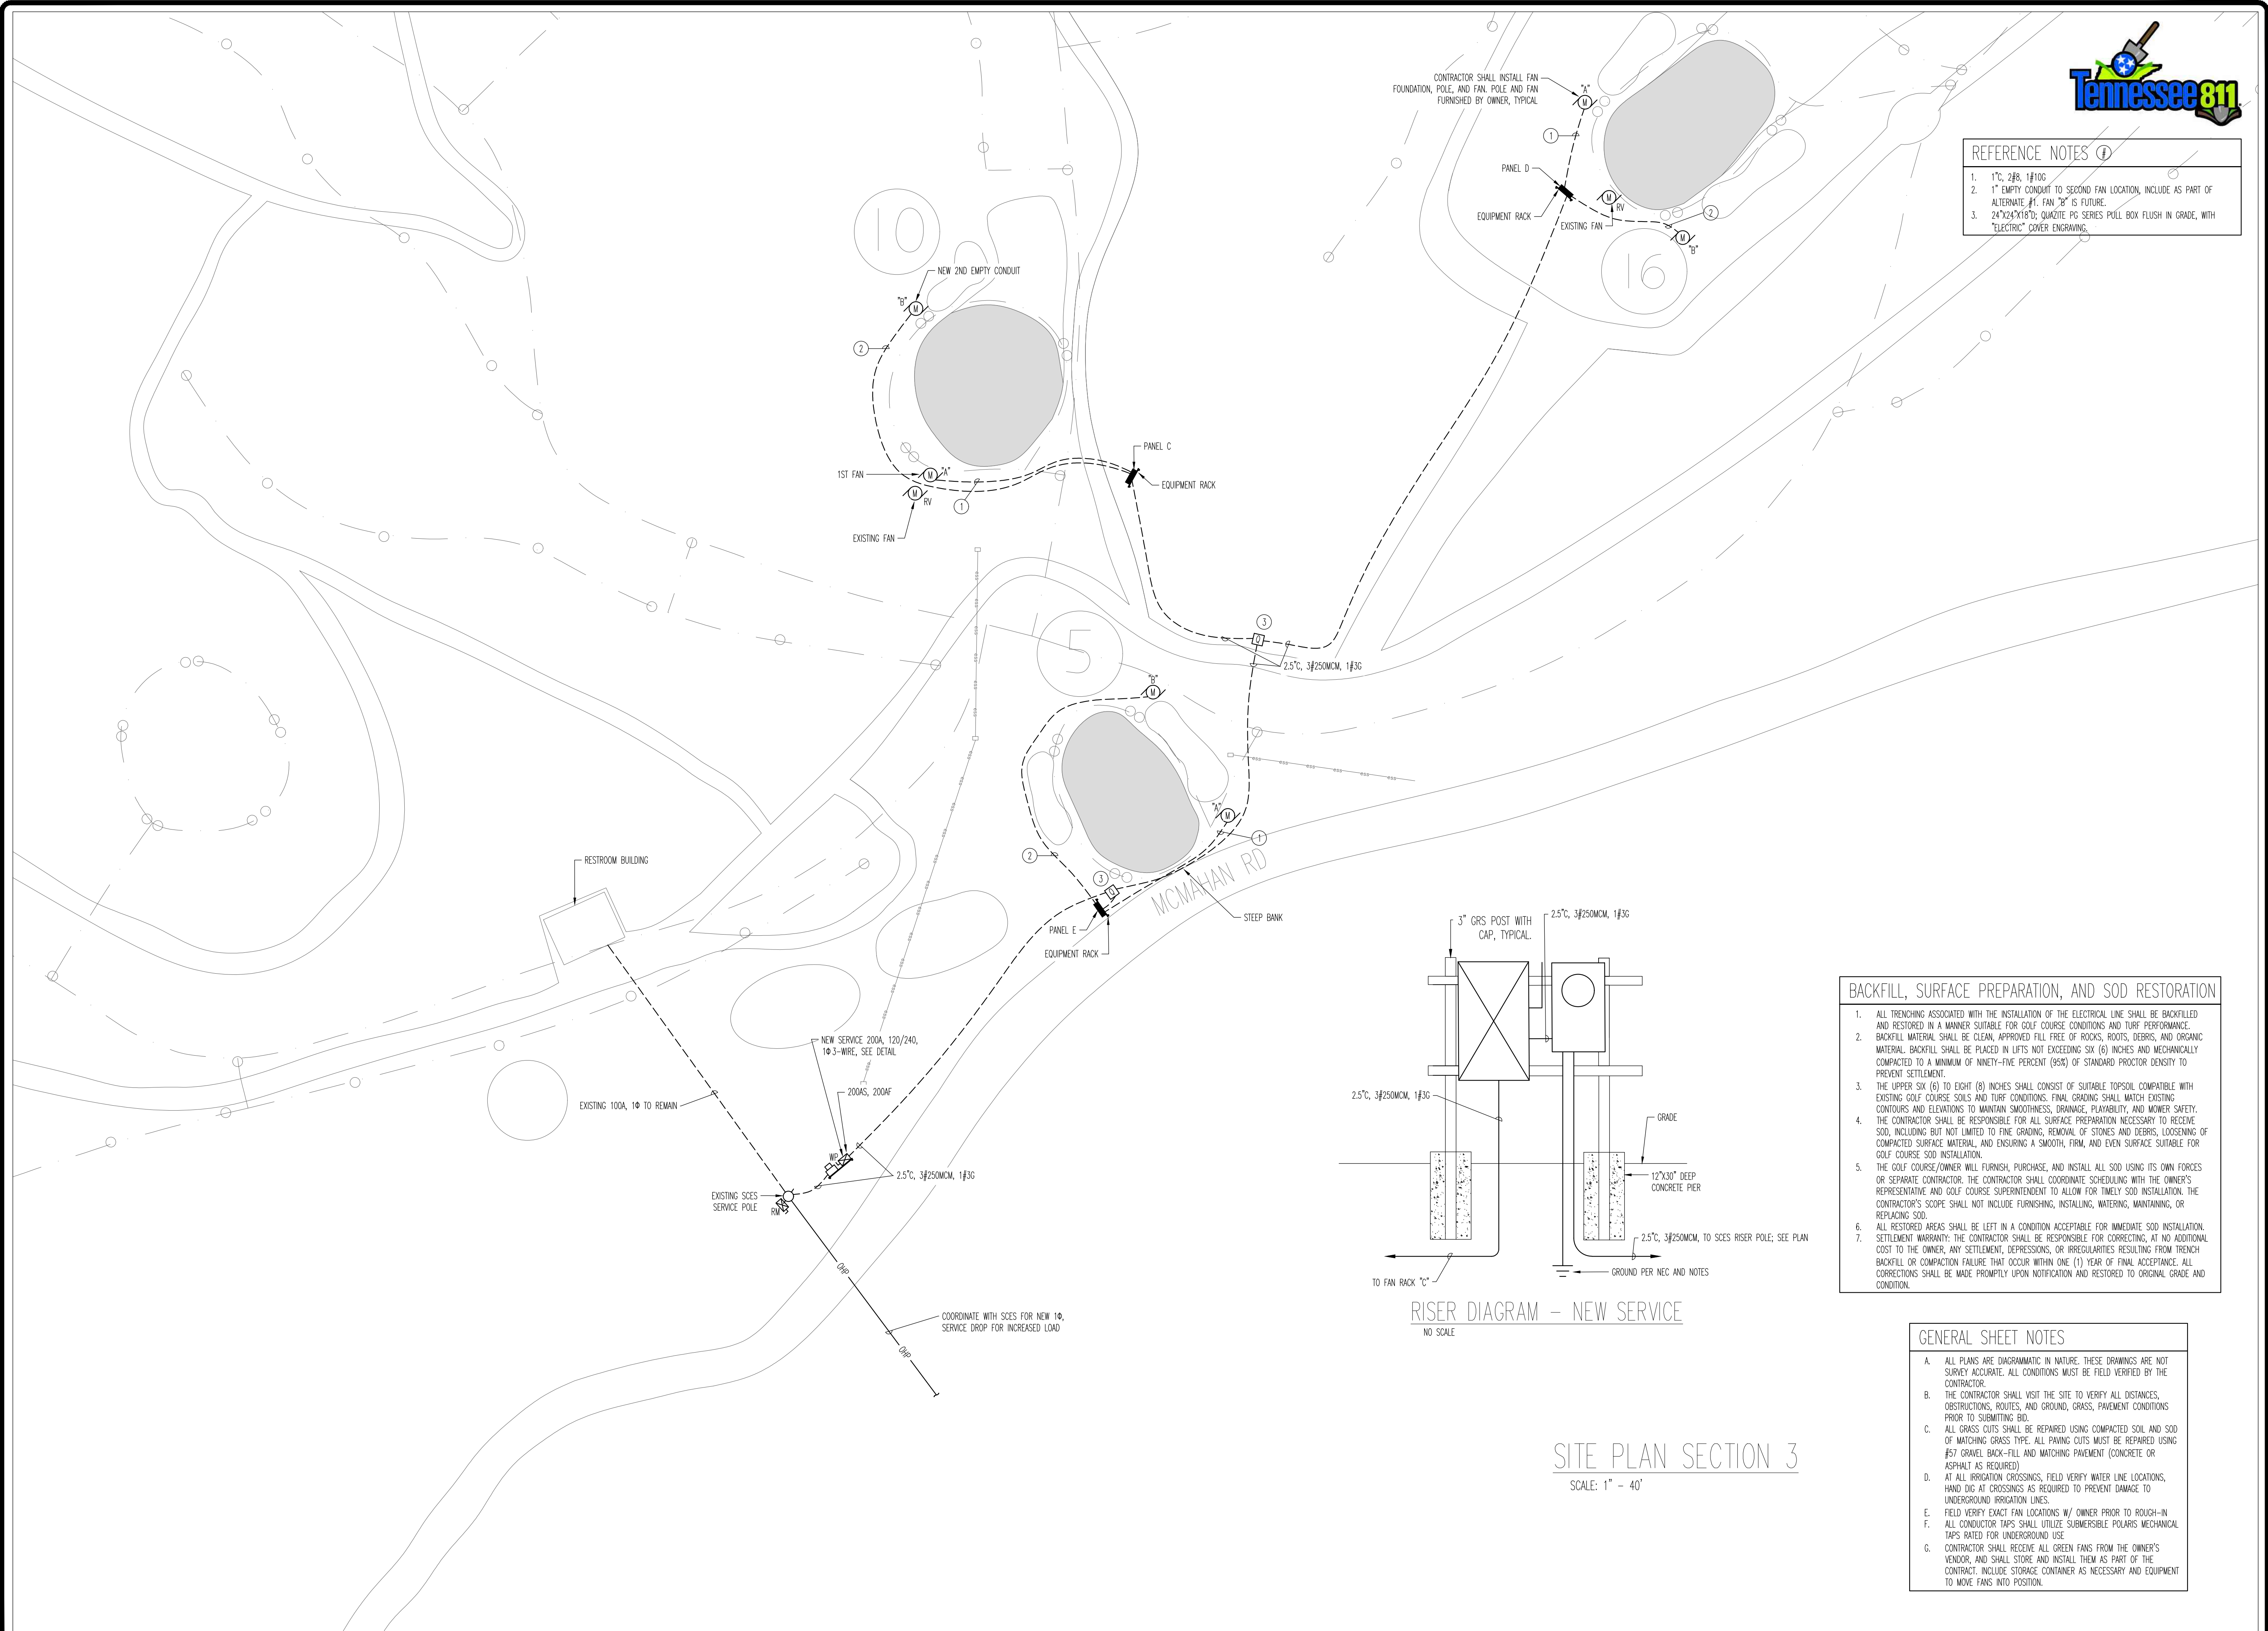



FACILITY SYSTEMS CONSULTANTS, LLC

713 S. Central Street
Suite 101
Knoxville, Tennessee 37902
ph: (865) 246-0164
fx: (865) 246-1084

This drawing and the design shown are the property of Facility System Consultants, LLC, and are not to be reproduced, copied, published or used in whole or in part without written consent. They are to be used only for the project and site identified and shall be returned upon request.



Revisions:

A NEW PROJECT FOR: GATLINBURG GOLF COURSE

GATLINBURG GOLF COURSE

520 DOLLYWOOD LANE
PIGEON FORGE, TN 37863

Job No: COG501
Date: 01/16/2026
Designed by: NAB
Drawn by: KLS

Sheet Title:
SITE PLAN SECTION 3

Scale: AS NOTED

SHEET
E1.3